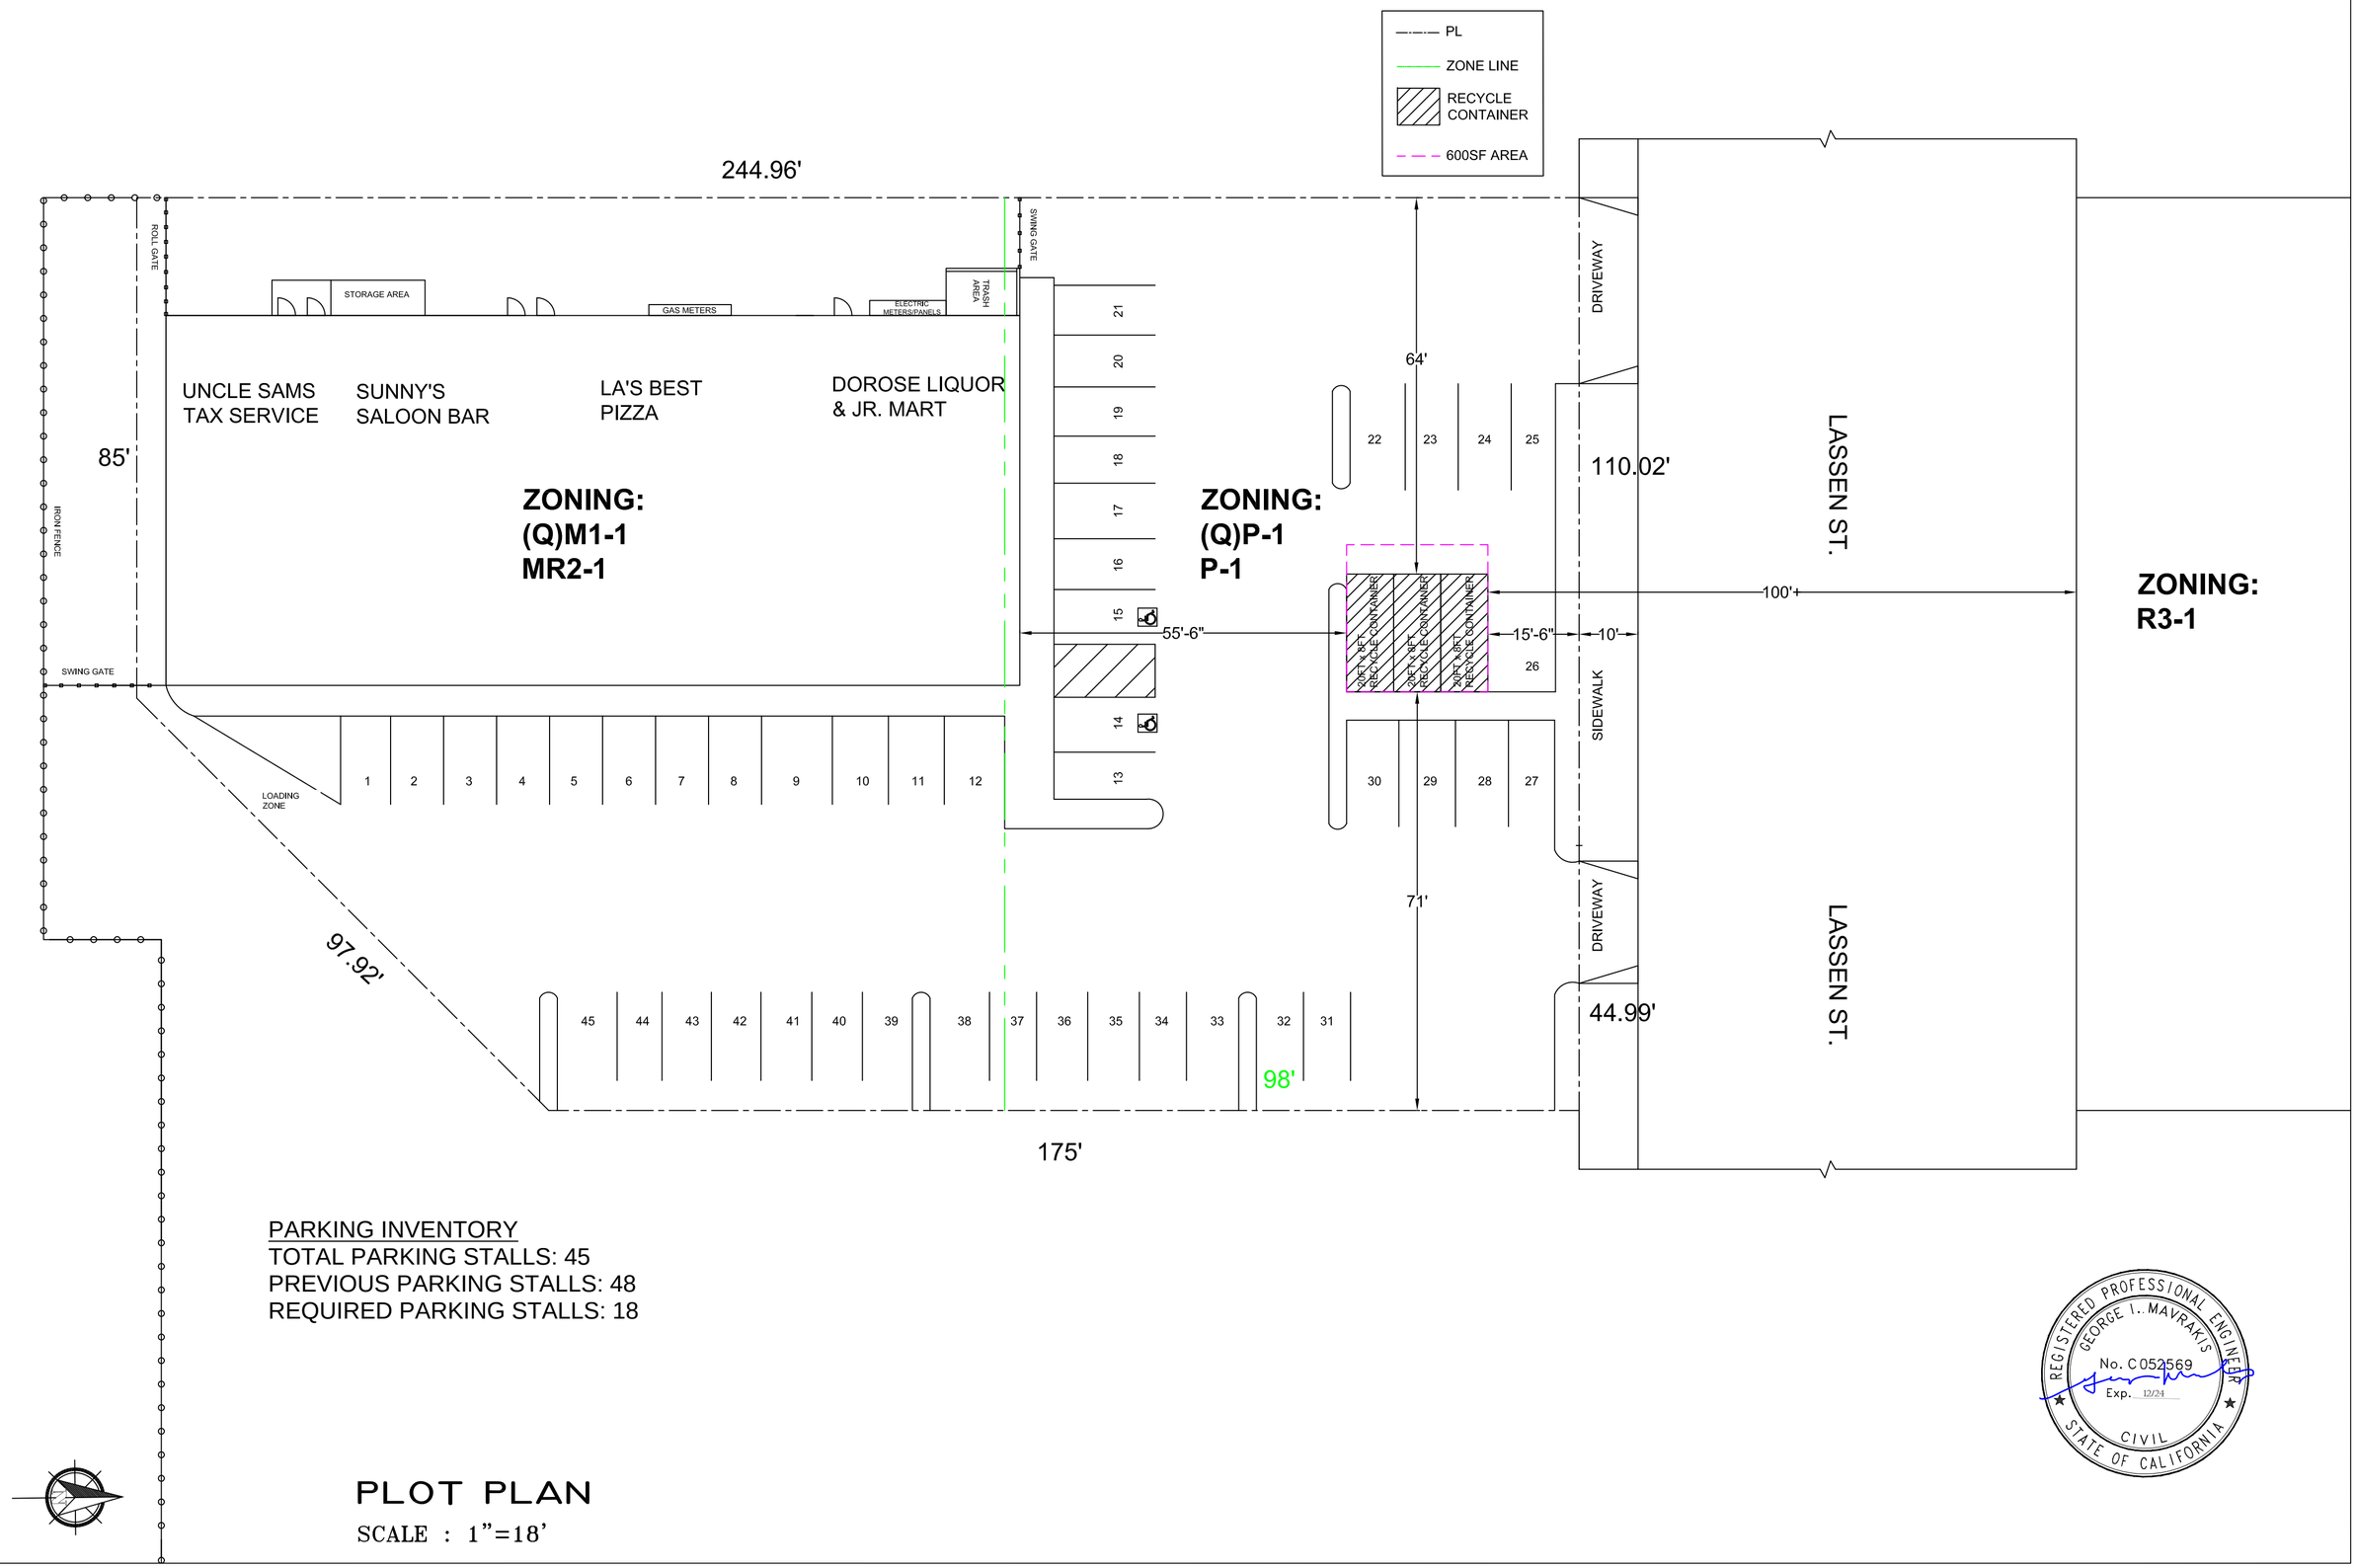

PARKING INVENTORY
TOTAL PARKING STALLS: 45
PREVIOUS PARKING STALLS: 48
REQUIRED PARKING STALLS: 18

REGISTERED PROFESSIONAL ENGINEER
GEORGE I. MAVRAKIS
No. C052569
Exp. 12/24
CIVIL
STATE OF CALIFORNIA

PLOT PLAN

SCALE : 1"=18'

DOROSE LIQUOR & JR. MART
20930 LASSEN ST.
CHATSWORTH, CA 91311

JOB NUMBER: 3/2/24
DATE:
DRAWN/CHECKED: JM / LUM

PLOT PLAN

1