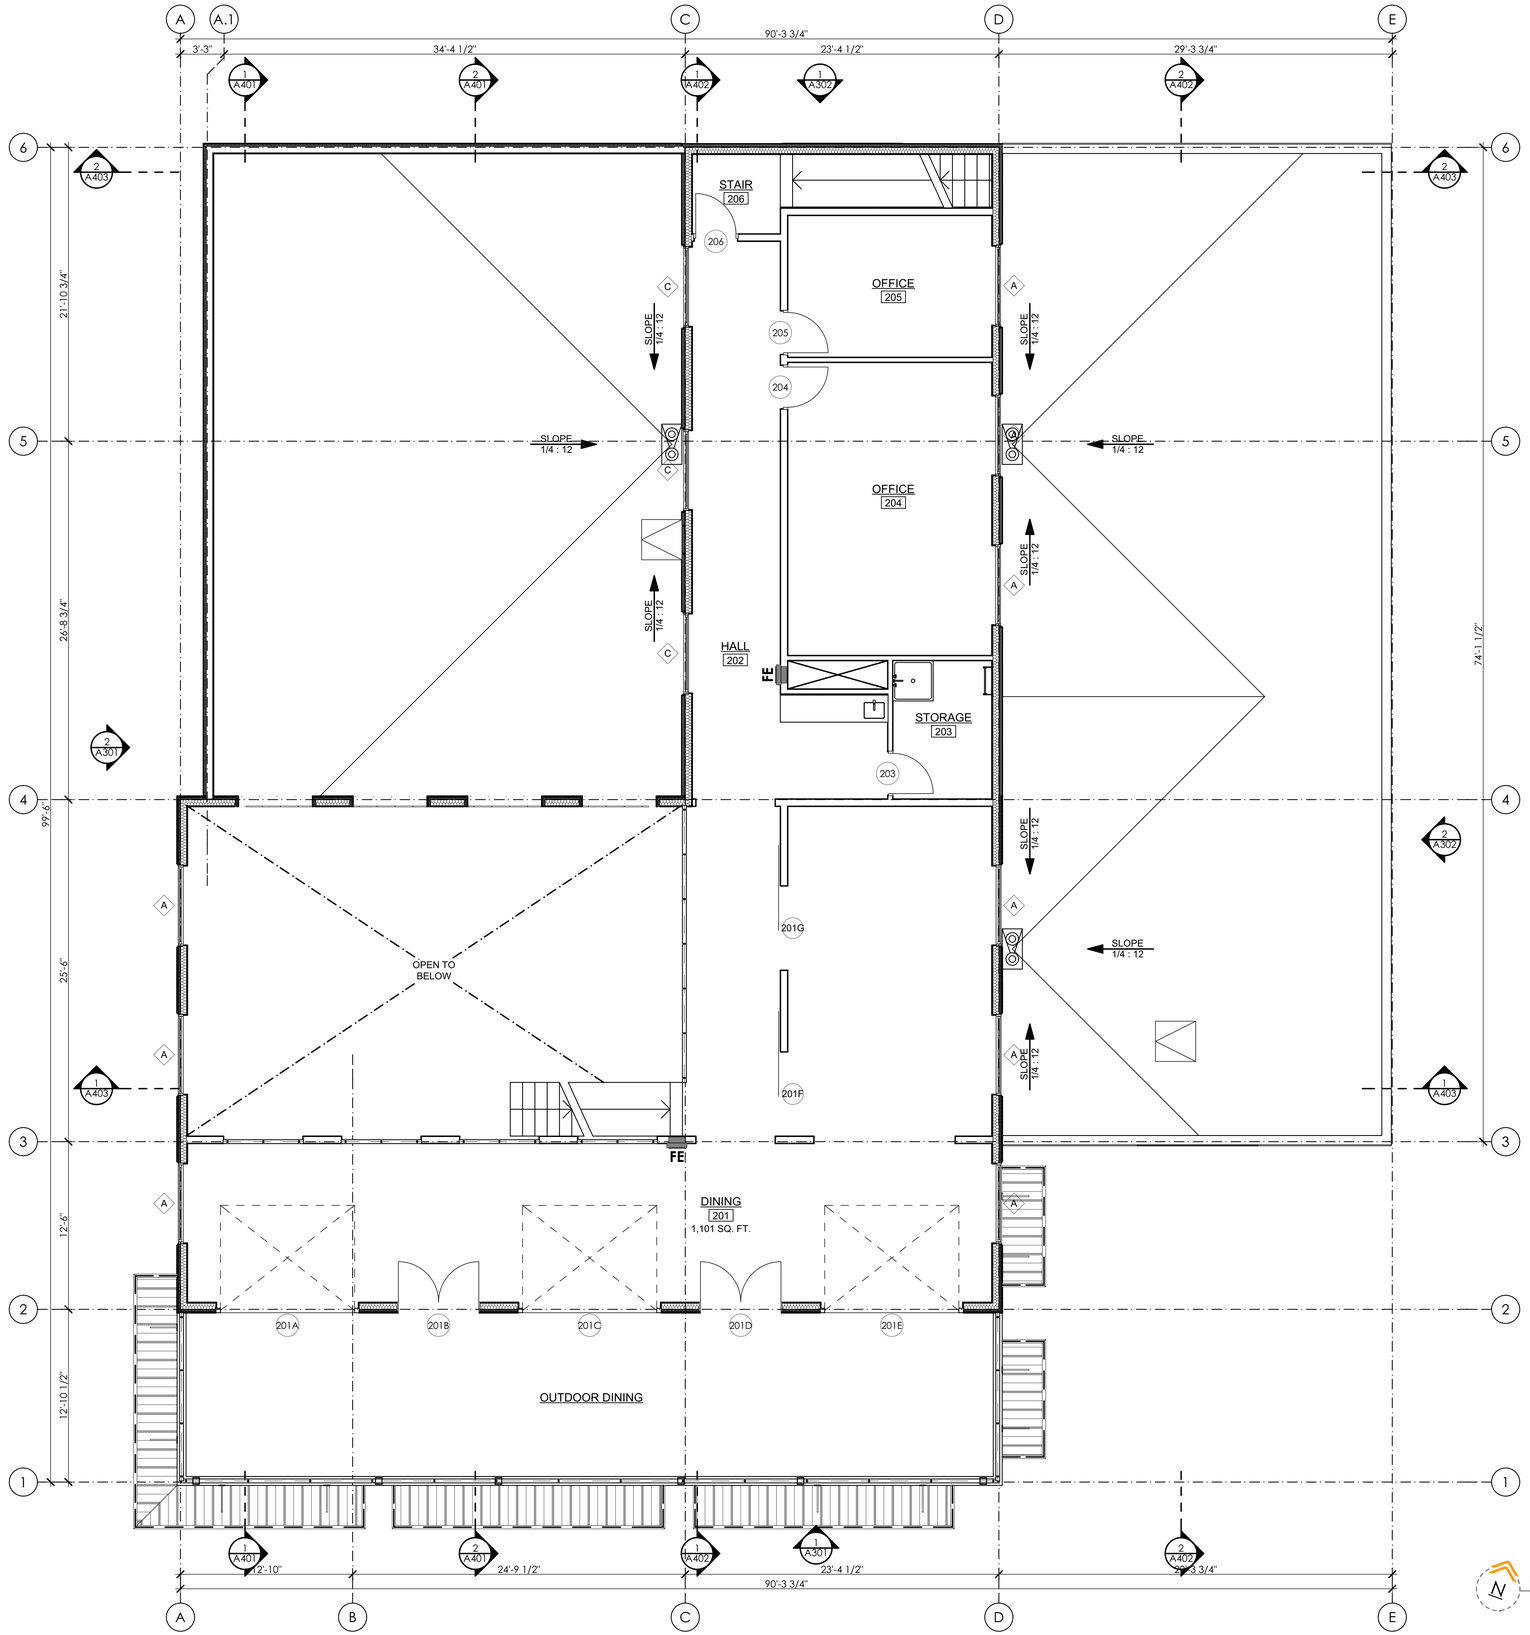

PLAN GENERAL NOTES

A. DRAWINGS ARE SHOWN TO SCALE AS NOTED AS AIDS IN DETERMINING SIZE AND PROPORTION. ONLY WRITTEN DESCRIPTIONS AND SIZES SHALL BE UTILIZED FOR CONSTRUCTION. DRAWINGS SHALL NOT BE SCALED.

B. UNLESS NOTED OTHERWISE, DIMENSIONS ON PLANS ARE:
- FACE OF STUD (F.O.S.)
- FACE OF CONCRETE (F.O.C.)
- CENTERLINE OF DOOR AND WINDOW OPENINGS

C. FIXTURES AND EQUIPMENT SHOWN ARE FOR COORDINATION PURPOSES ONLY. REFER TO THE MANUFACTURER'S PRODUCT DATA, ENGINEERING DRAWINGS, AND SPECIFICATIONS FOR FIXTURE AND EQUIPMENT DESCRIPTIONS AND LOCATIONS.

D. PRESERVATION OF ADJACENT OR EXISTING CONSTRUCTION:
- AVOID DAMAGE TO EXISTING STRUCTURES, SIDEWALKS, CURBS, PAVING AND LANDSCAPING.
- PATCH, REPAIR OR REPLACE ANY ITEMS DAMAGED, OR AS DIRECTED BY THE PROPERTY OWNER.

E. AVOID UNNECESSARY DISRUPTIONS TO THE FUNCTIONS AND ACTIVITIES OF ADJACENT BUILDINGS.

F. CAREFULLY REVIEW ALL CONTRACT DOCUMENTS PRIOR TO CONSTRUCTION. BRING DISCREPANCIES OR CONFLICTING DATA TO THE ATTENTION OF THE ARCHITECT PRIOR TO COMMENCING WORK.

G. UNLESS NOTED OTHERWISE, INSTALL DOORS WITH 4" FROM HINGE SIDE OF DOOR TO ADJACENT WALL FRAMING.

H. CONTRACTOR TO VERIFY SIZES OF ROUGH DOOR AND WINDOW OPENINGS PRIOR TO ORDERING DOORS AND WINDOWS.

FLOOR PLAN LEGEND

- E — ELECTRICAL METER
- G — GAS METER
- ELECTRICAL PANEL
- FE — NEW 5 LB A:B:C FIRE EXTINGUISHER IN SEMI RECESSED CABINET

FLOOR PLAN KEYNOTES

1.
2.
3.
4.
5.

SECOND FLOOR PLAN
SCALE: 3/16" = 1'-0"
1

920 NW Bond Street
Suite 204
Bend, Oregon 97703
t | 541-647-5675
ASCENT ARCHITECTURE and interiors

PRELIMINARY NOT FOR CONSTRUCTION
LICENSED ARCHITECT
SETH E. ANDERSON
BEND, OREGON
STATE OF MONTANA

SECOND FLOOR PLAN

DESIGN DEVELOPMENT DOCUMENT SET

CONFLUX BREWING CO.
202 E MAIN STREET
MISSOULA, MT 59802

Project: 16051
Date: 3/14/2017
Current Revision

1" ACTUAL

IF THE ABOVE DIMENSION DOES NOT MEASURE ONE INCH (1") EXACTLY, THIS DRAWING WILL HAVE BEEN ENLARGED OR REDUCED, AFFECTING ALL LABELED SCALES.

© 2017 ASCENT ARCHITECTURE & INTERIORS

A202