


SITE PLAN

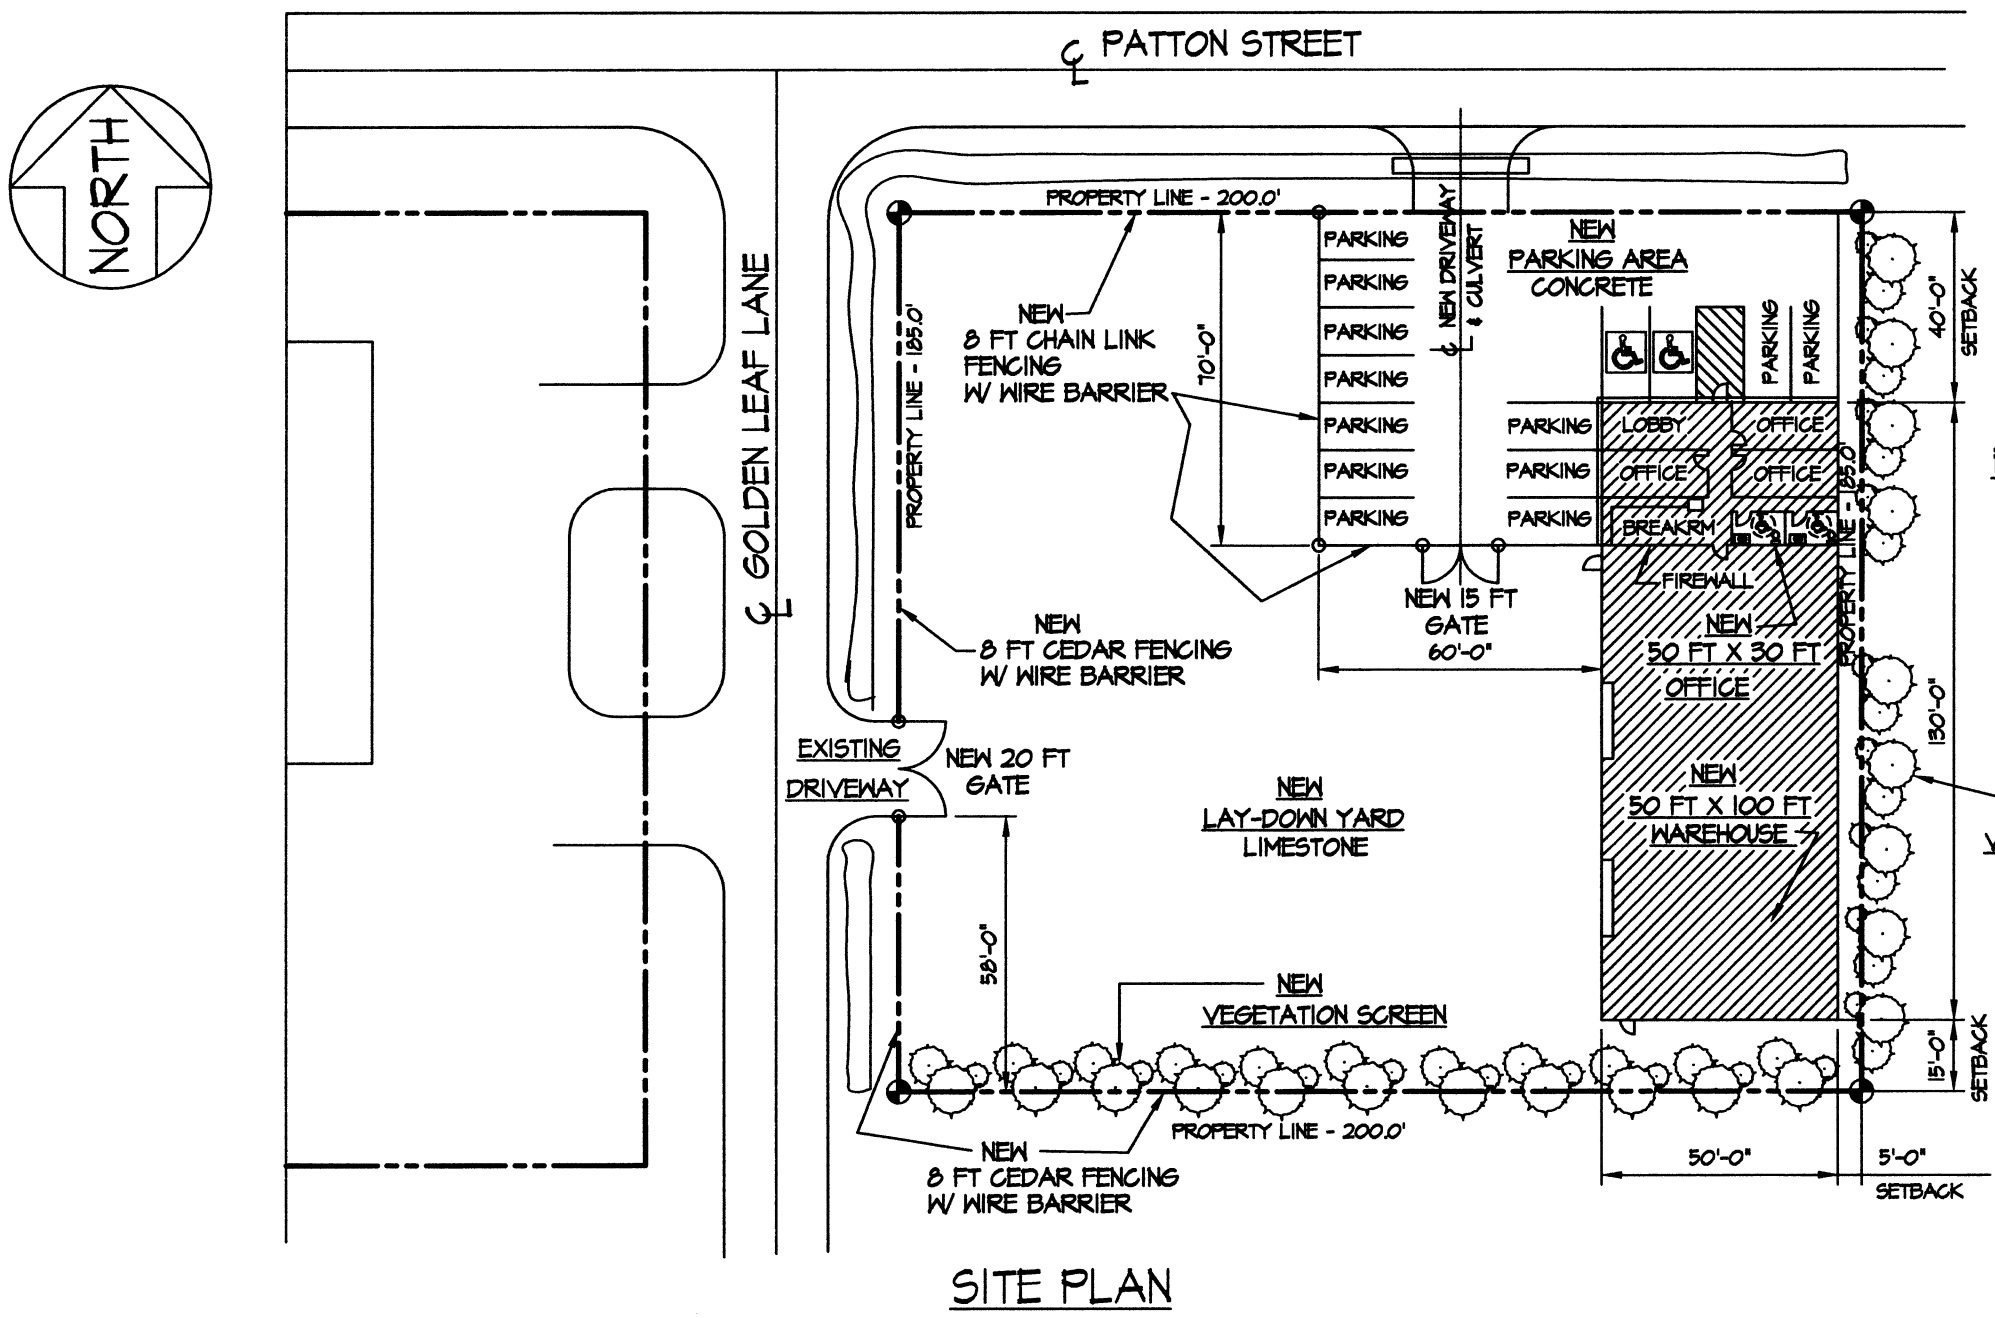


PARKING SPACE DETAIL

TYPICAL 14 SPACES




FRONT ELEVATION

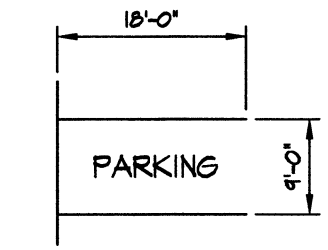


SIDE ELEVATION

NOTES

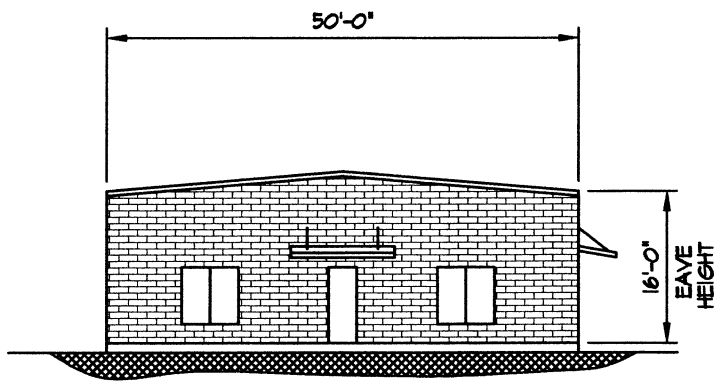HIGH HOPE
DRAFTING SERVICE
TEL. (337) 802-5256

| | |
|---|---|
| DRAWN BY: | DARRELL J. LEBLANC |
| DATE: | 01/30/2024 |
| SCALE: | NONE |

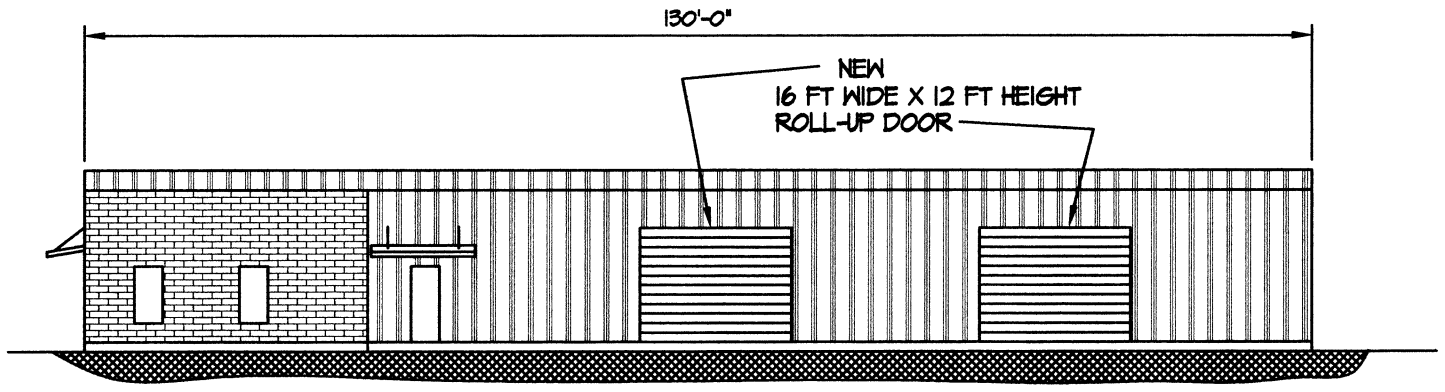PROPOSED BUSINESS OF:

GARRET
COATES

| DWG. | SHEET | REV. |
|---|---|---|
| SITE PLAN & ELEVATIONS | 1 | 0 |