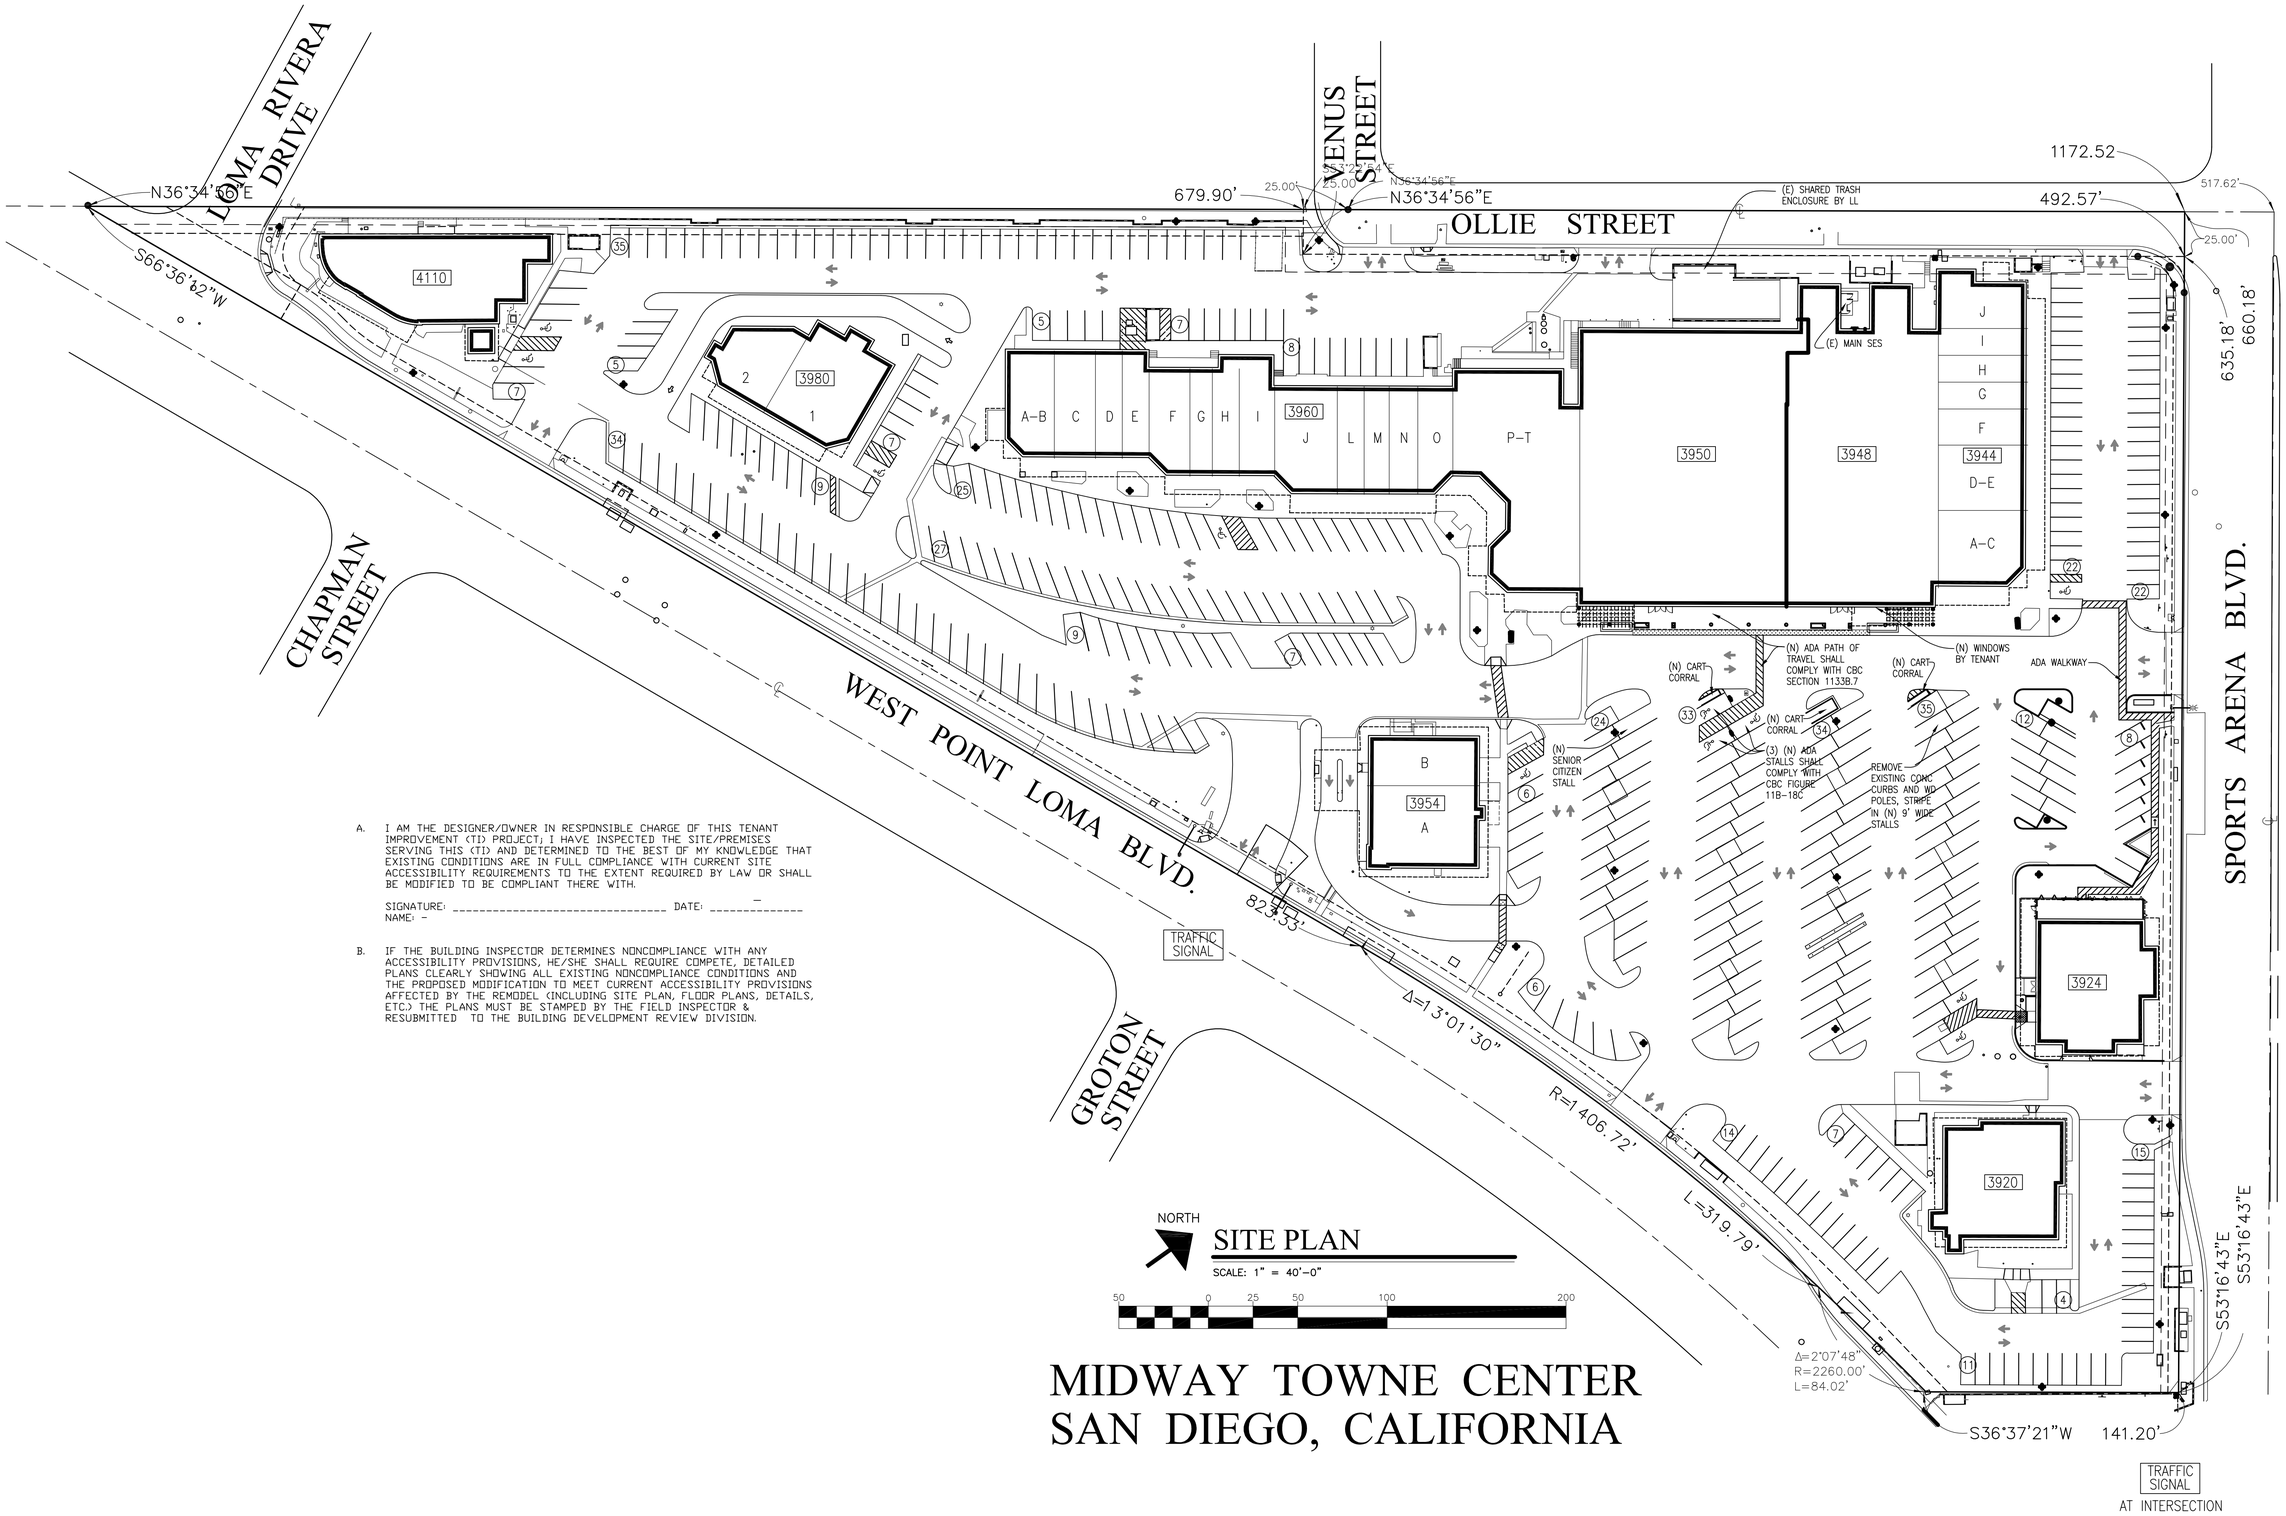

A. I AM THE DESIGNER/OWNER IN RESPONSIBLE CHARGE OF THIS TENANT IMPROVEMENT (TI) PROJECT; I HAVE INSPECTED THE SITE/PREMISES SERVING THIS (TI) AND DETERMINED TO THE BEST OF MY KNOWLEDGE THAT EXISTING CONDITIONS ARE IN FULL COMPLIANCE WITH CURRENT SITE ACCESSIBILITY REQUIREMENTS TO THE EXTENT REQUIRED BY LAW OR SHALL BE MODIFIED TO BE COMPLIANT THERE WITH.

SIGNATURE: _____ DATE: _____
NAME: -

B. IF THE BUILDING INSPECTOR DETERMINES NONCOMPLIANCE WITH ANY ACCESSIBILITY PROVISIONS, HE/SHE SHALL REQUIRE COMPETE, DETAILED PLANS CLEARLY SHOWING ALL EXISTING NONCOMPLIANCE CONDITIONS AND THE PROPOSED MODIFICATION TO MEET CURRENT ACCESSIBILITY PROVISIONS AFFECTED BY THE REMODEL (INCLUDING SITE PLAN, FLOOR PLANS, DETAILS, ETC.) THE PLANS MUST BE STAMPED BY THE FIELD INSPECTOR & RESUBMITTED TO THE BUILDING DEVELOPMENT REVIEW DIVISION.

MIDWAY TOWNE CENTER
SAN DIEGO, CALIFORNIA

A1