WINDOW SCHEDULE														
WINDOW NUMBER	FLOOR	ROOM	MANUFACTURER	MODEL	SIZE	TEMPERED GLASS	GLASS	AREA (SQFT)	VENT (SQFT)	VT (%)	AIR INFILTRATION (CFM/SQFT)	U-FACTOR BTU/HR/SQFT*DEGF	SHGC	EGRESS
1	FIRST	UNIT 4A	ANDERSEN	400 SERIES	(1) 3'-6" x 3'-6" *	N	LOW-E	9.8	4.7	71%	< 0.2	0.25	0.41	N
2	FIRST	UNIT 4A	ANDERSEN	400 SERIES	(1) 3'-6" x 3'-6"	Y	LOW-E	9.8	4.7	71%	< 0.2	0.25	0.41	N
3	FIRST	UNIT 3A	ANDERSEN	400 SERIES	(1) 3'-6" x 3'-6" *	N	LOW-E	9.8	4.7	71%	< 0.2	0.25	0.41	N
4	FIRST	UNIT 3A	ANDERSEN	400 SERIES	(1) 3'-6" x 3'-6"	Y	LOW-E	9.8	4.7	71%	< 0.2	0.25	0.41	N
5	FIRST	UNIT 2A	ANDERSEN	400 SERIES	(1) 3'-6" x 3'-6" *	N	LOW-E	9.8	4.7	71%	< 0.2	0.25	0.41	N
6	FIRST	UNIT 2A	ANDERSEN	400 SERIES	(1) 3'-6" x 3'-6"	Y	LOW-E	9.8	4.7	71%	< 0.2	0.25	0.41	N
7	FIRST	UNIT 1A	ANDERSEN	400 SERIES	(1) 3'-6" x 3'-6" *	N	LOW-E	9.8	4.7	71%	< 0.2	0.25	0.41	N
8	FIRST	UNIT 1A	ANDERSEN	400 SERIES	(1) 3'-6" x 3'-6"	Y	LOW-E	9.8	4.7	71%	< 0.2	0.25	0.41	N
9	ROOF	N/A	ANDERSEN	400 SERIES	(1) 3'-6" x 2'-0" *	N	LOW-E	5.6	2.7	71%	< 0.2	0.25	0.41	N
10	ROOF	N/A	ANDERSEN	400 SERIES	(1) 3'-6" x 2'-0" *	N	LOW-E	5.6	2.7	71%	< 0.2	0.25	0.41	N
11	ROOF	N/A	ANDERSEN	400 SERIES	(1) 3'-6" x 2'-0" *	N	LOW-E	5.6	2.7	71%	< 0.2	0.25	0.41	N
12	ROOF	N/A	ANDERSEN	400 SERIES	(1) 3'-6" x 2'-0" *	N	LOW-E	5.6	2.7	71%	< 0.2	0.25	0.41	N

* INOPERABLE

DOOR SCHEDULE											
NUMBER	FLOOR	ROOM	TYPE	SIZE	FIRE RATING	MATERIAL	FRAME	AREA (SQFT)	VENT (SQFT)	U-FACTOR BTU/HR/SQFT*DEGF	NOTES
1	FIRST	UNIT 4A	GARAGE	144x144	B	METAL	WOOD	144	144	0.33	
2	FIRST	UNIT 4A	SINGLE DOOR	36x96	B	METAL	METAL	24	24	0.3	
3	FIRST	UNIT 3A	SINGLE DOOR	36x96	B	METAL	METAL	24	24	0.3	
4	FIRST	UNIT 3A	GARAGE	144x144	B	METAL	WOOD	144	144	0.33	
5	FIRST	UNIT 2A	GARAGE	144x144	B	METAL	WOOD	144	144	0.33	
6	FIRST	UNIT 2A	SINGLE DOOR	36x96	B	METAL	METAL	24	24	0.3	
7	FIRST	UNIT 1A	SINGLE DOOR	36x96	B	METAL	METAL	24	24	0.3	
8	FIRST	UNIT 1A	GARAGE	144x144	B	METAL	WOOD	144	144	0.33	
9	FIRST	UNIT 1A	GARAGE	144x168	B	METAL	WOOD	168	168	0.33	
10	FIRST	UNIT 1A	SINGLE DOOR	36x96	B	METAL	METAL	24	24	0.3	
11	FIRST	UNIT 2A	SINGLE DOOR	36x96	B	METAL	METAL	24	24	0.3	
12	FIRST	UNIT 2A	GARAGE	144x168	B	METAL	WOOD	168	168	0.33	
13	FIRST	UNIT 3A	GARAGE	144x168	B	METAL	WOOD	168	168	0.33	
14	FIRST	UNIT 3A	SINGLE DOOR	36x96	B	METAL	METAL	24	24	0.3	
15	FIRST	UNIT 4A	SINGLE DOOR	36x96	B	METAL	METAL	24	24	0.3	
16	FIRST	UNIT 4A	GARAGE	144x168	B	METAL	WOOD	168	168	0.33	
17	FIRST	MECHANICAL	SINGLE DOOR	36x96	B	METAL	METAL	24	24	0.3	
18	FIRST	MECHANICAL	SINGLE DOOR	36x96	B	METAL	METAL	24	24	0.3	

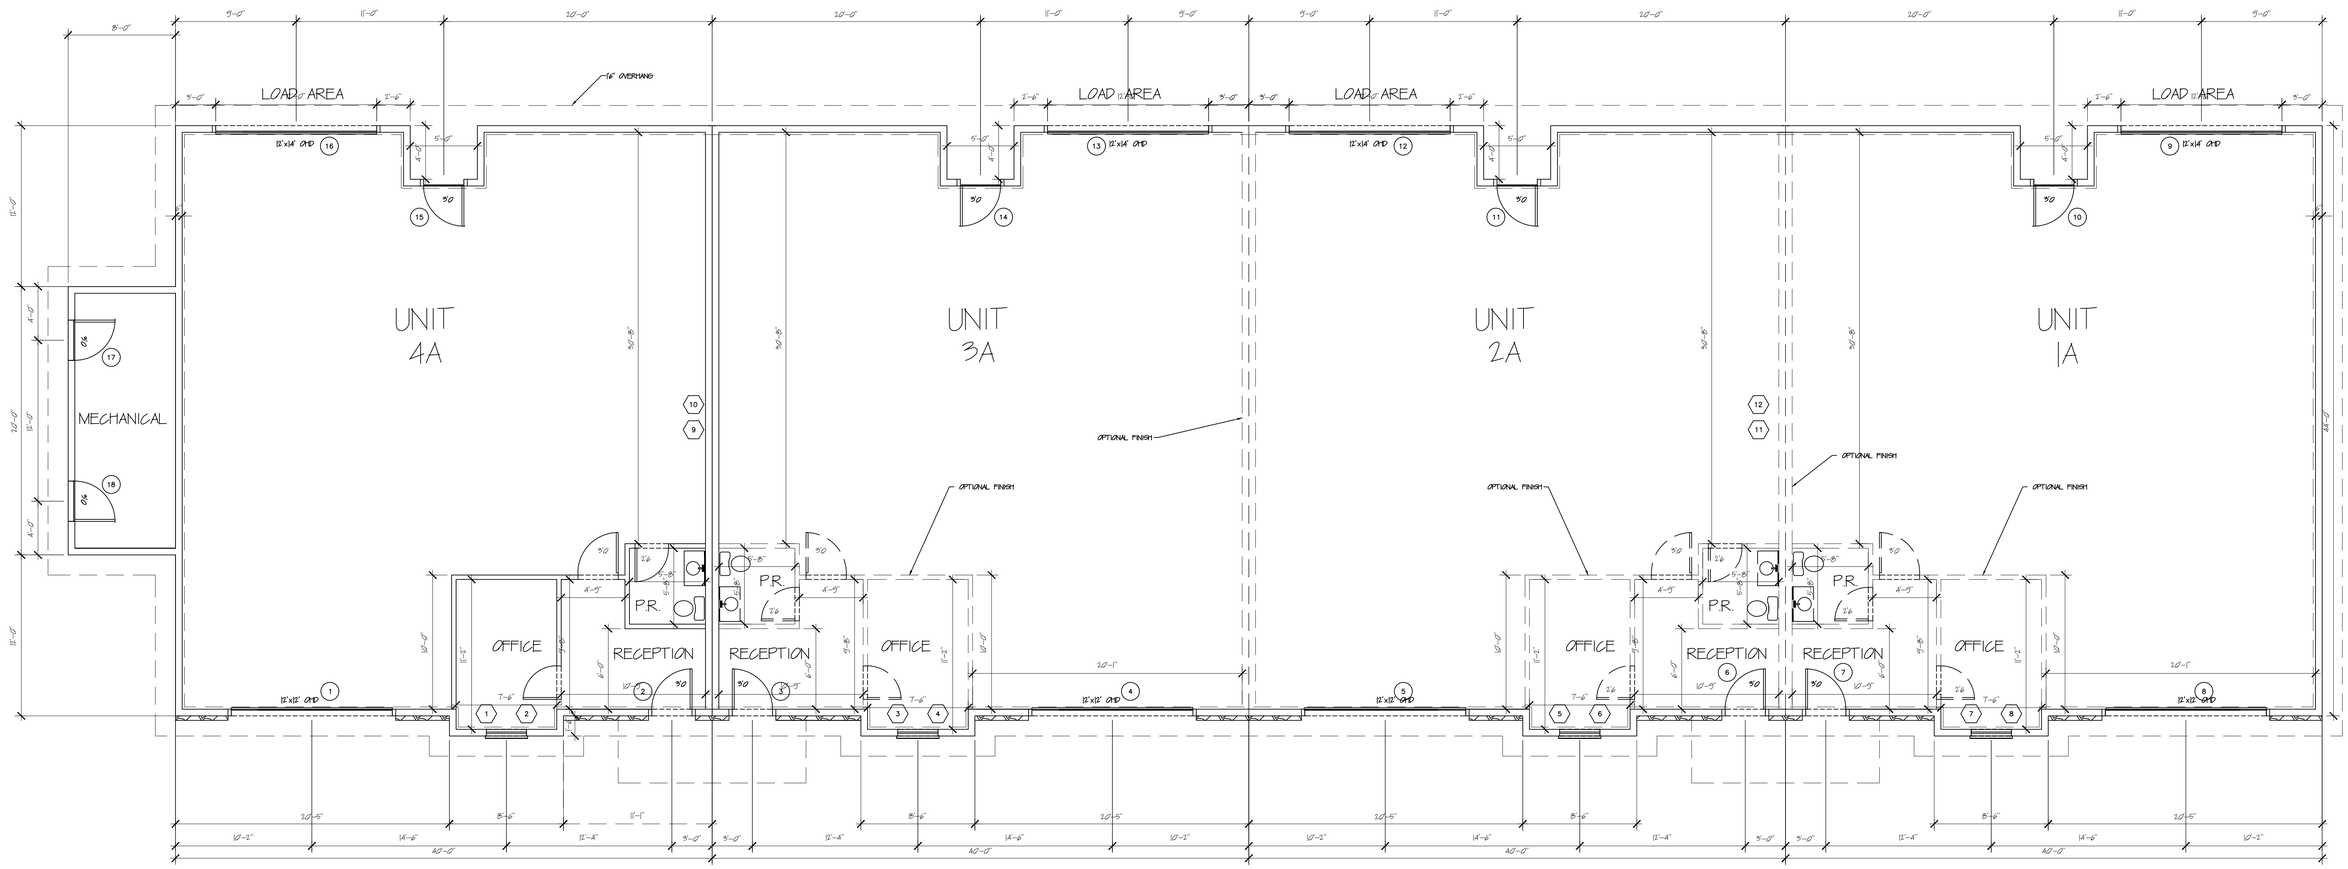

DESIGNER NAME AND ADDRESS	OWNER NAME AND ADDRESS	PROFESSIONAL SEAL
GEN 4 BUILDERS, CORP. 4 FALCON RIDGE DRIVE GOLDENS BRIDGE, NY 10536	BONIELLO DEVELOPMENT CORP. TOWN OF LEWISBORO, NY	

ISSUANCE LOG

NO.	ISSUE / REV	DATE
01	FILING	11/05/25

PROJECT NAME AND ADDRESS

FAIR STREET ENTERPRISE
763 FAIR STREET
PATTERSON, NY 12567

SHEET TITLE

FLOOR PLAN:
FIRST FLOOR

DATE 2025/11/05

SCALE 3/16" = 1'-0"

SHEET NO. 03