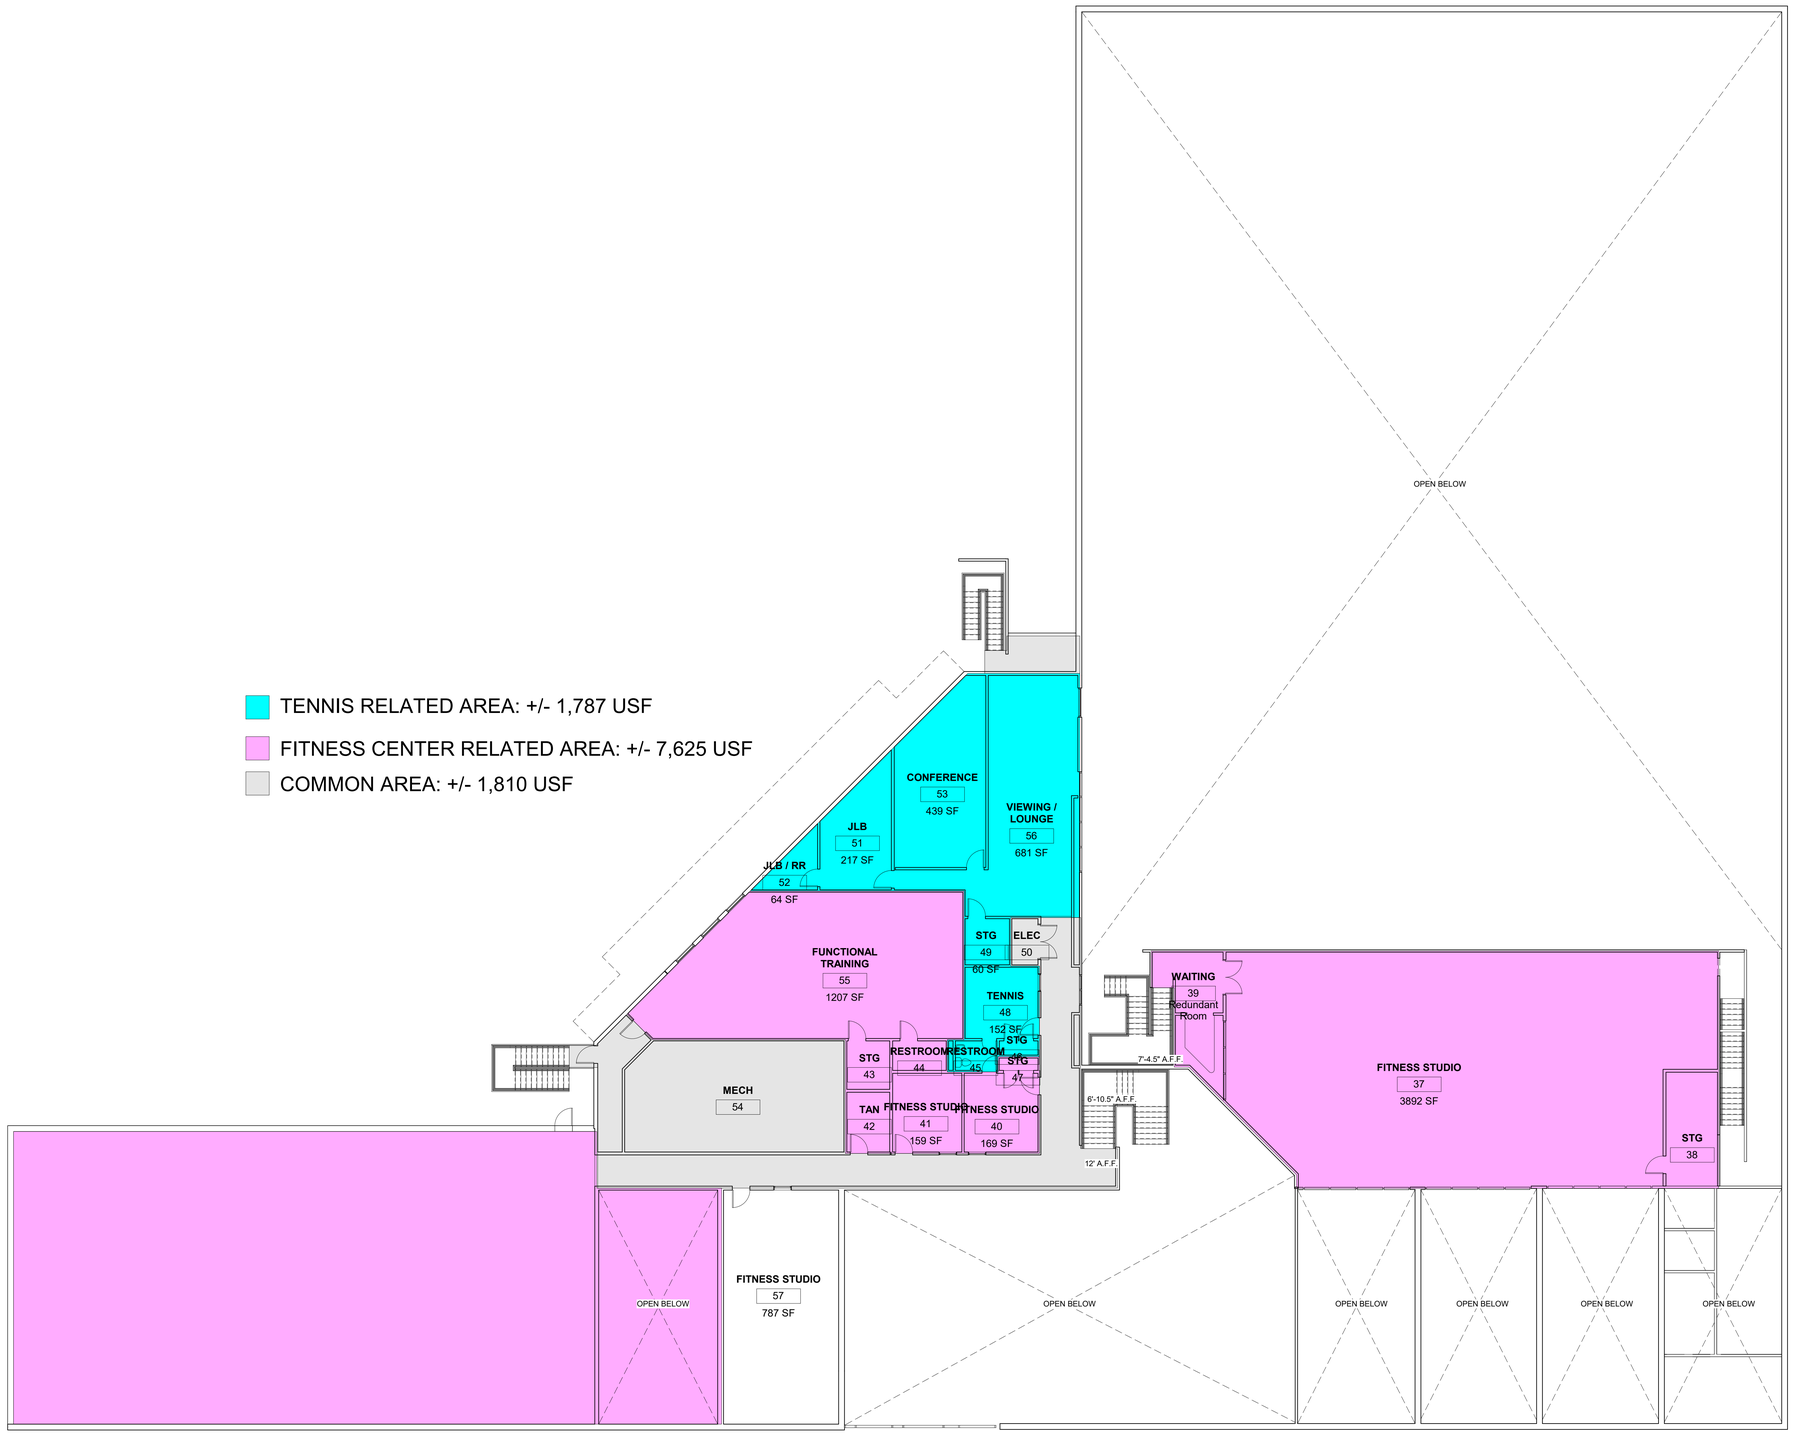

1 Level 2
1" = 10'-0"

ProVisions
www.provisionsllc.com

www.provisionsllc.com

Consultant
Address
Address
Address
Phone

Consultant
Address
Address
Address
Phone

Consultant
Address
Address
Address
Phone

Consultant
Address
Address
Address
Phone

Consultant
Address
Address
Address
Phone

No.	Description	Date

46 NORTHTOWN

JACKSON, MS

Second Floor

Project Number	COURTHOUSE
Date	6/4/2022
Drawn By	K.B.
Checked By	Checker

A1.2

Scale 1" = 10'-0"

5/5/2023 6:09:25 PM