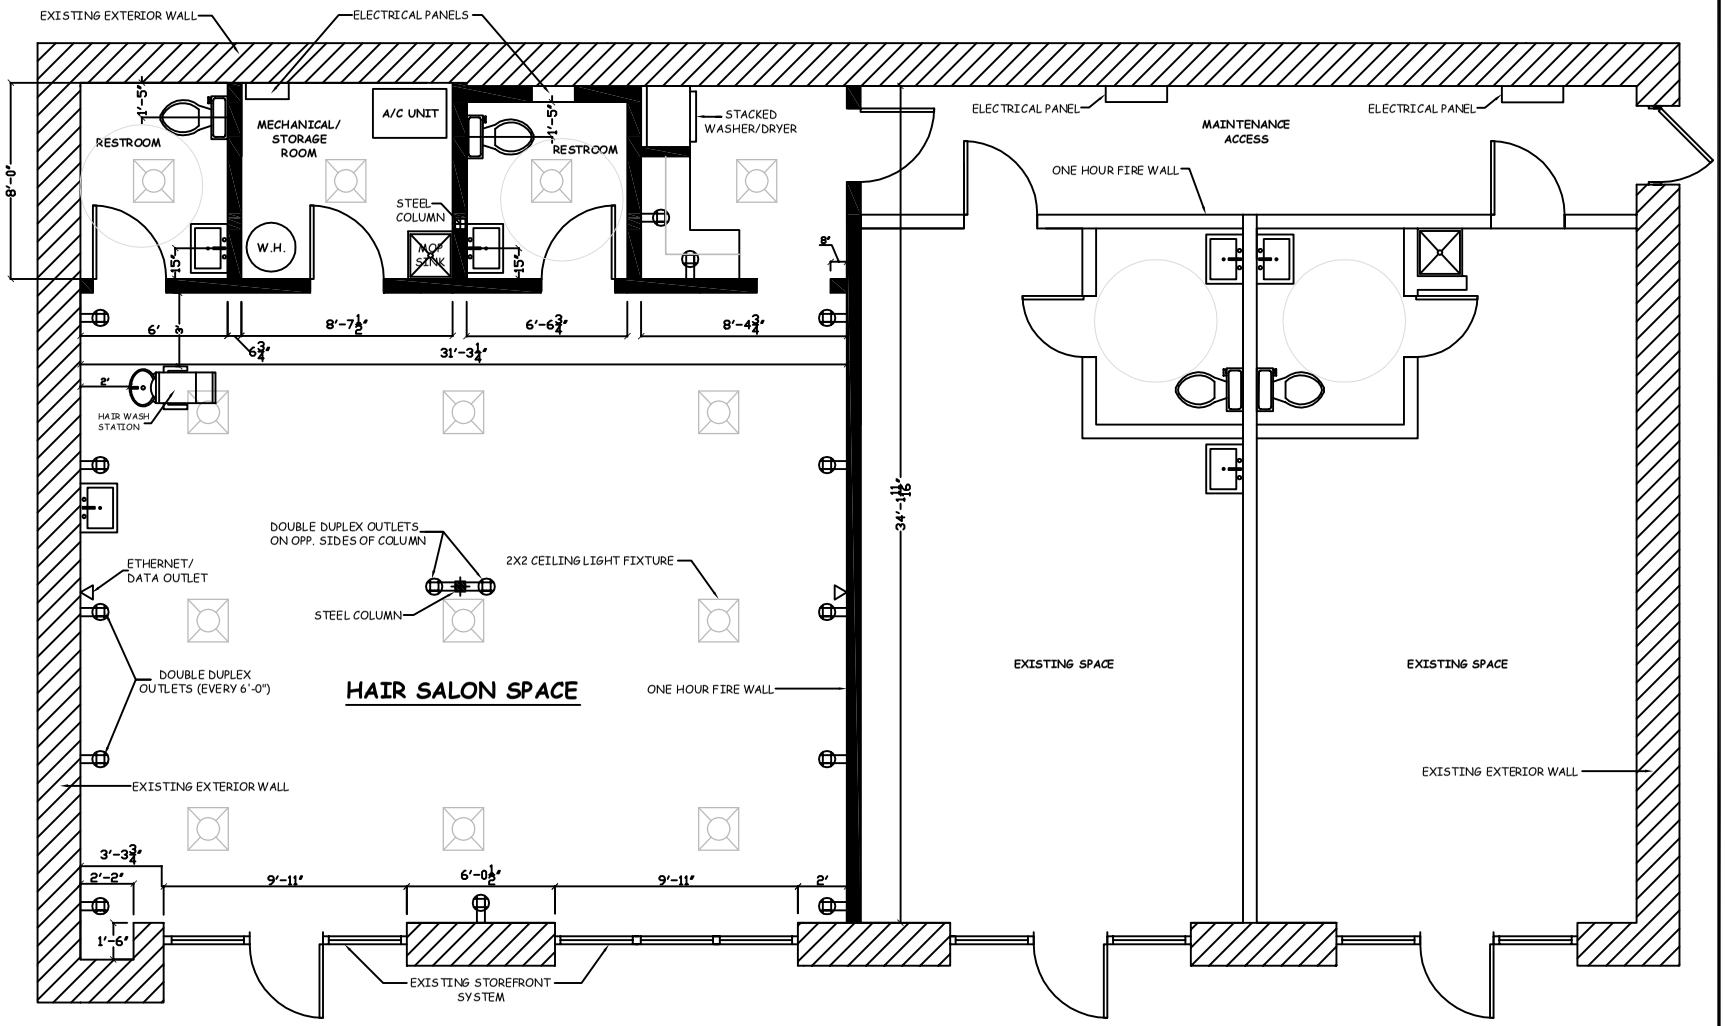

FIRST FLOOR PLAN

General Notes

1. ALL WALLS TO BE 2X6 INSULATED WOOD STUD WALLS.
2. NEW SALON SPACE IS TO HAVE A ONE HOUR FIRE SEPERATION FROM THE REMAINING SHELL SPACE AND NEIGHBORING OFFICE.
3. TAP INTO EXISTING PLUMBING CONNECTIONS FROM THE SHELLED SPACE.
4. ELECTRICAL OUTLETS ARE TO BE SPACED ALONG THE PERIMETER WALLS PER CODE.
5. FIXTURES TO BE SELECTED BY THE OWNER AND INSTALLED BY THE CONTRACTOR.
6. PROVIDE REQUIRED HVAC AND AIR CHANGES WITHIN THE NEW SPACE.

No.	Revision/Issue	Date

Firm Name and Address

ARLINGTON CONSTRUCTION

601 LAGONDA AVE
LEXINGTON, KY, 40505

Project Name and Address

CRIMSON & CLOVER BEAUTY LOUNGE

1021 N. LIMESTONE ST.
SUITE 114
LEXINGTON, KY, 40505

Project	Sheet
BUILDING "A" FIT UP	
Date: 6/10/21	
Scale	