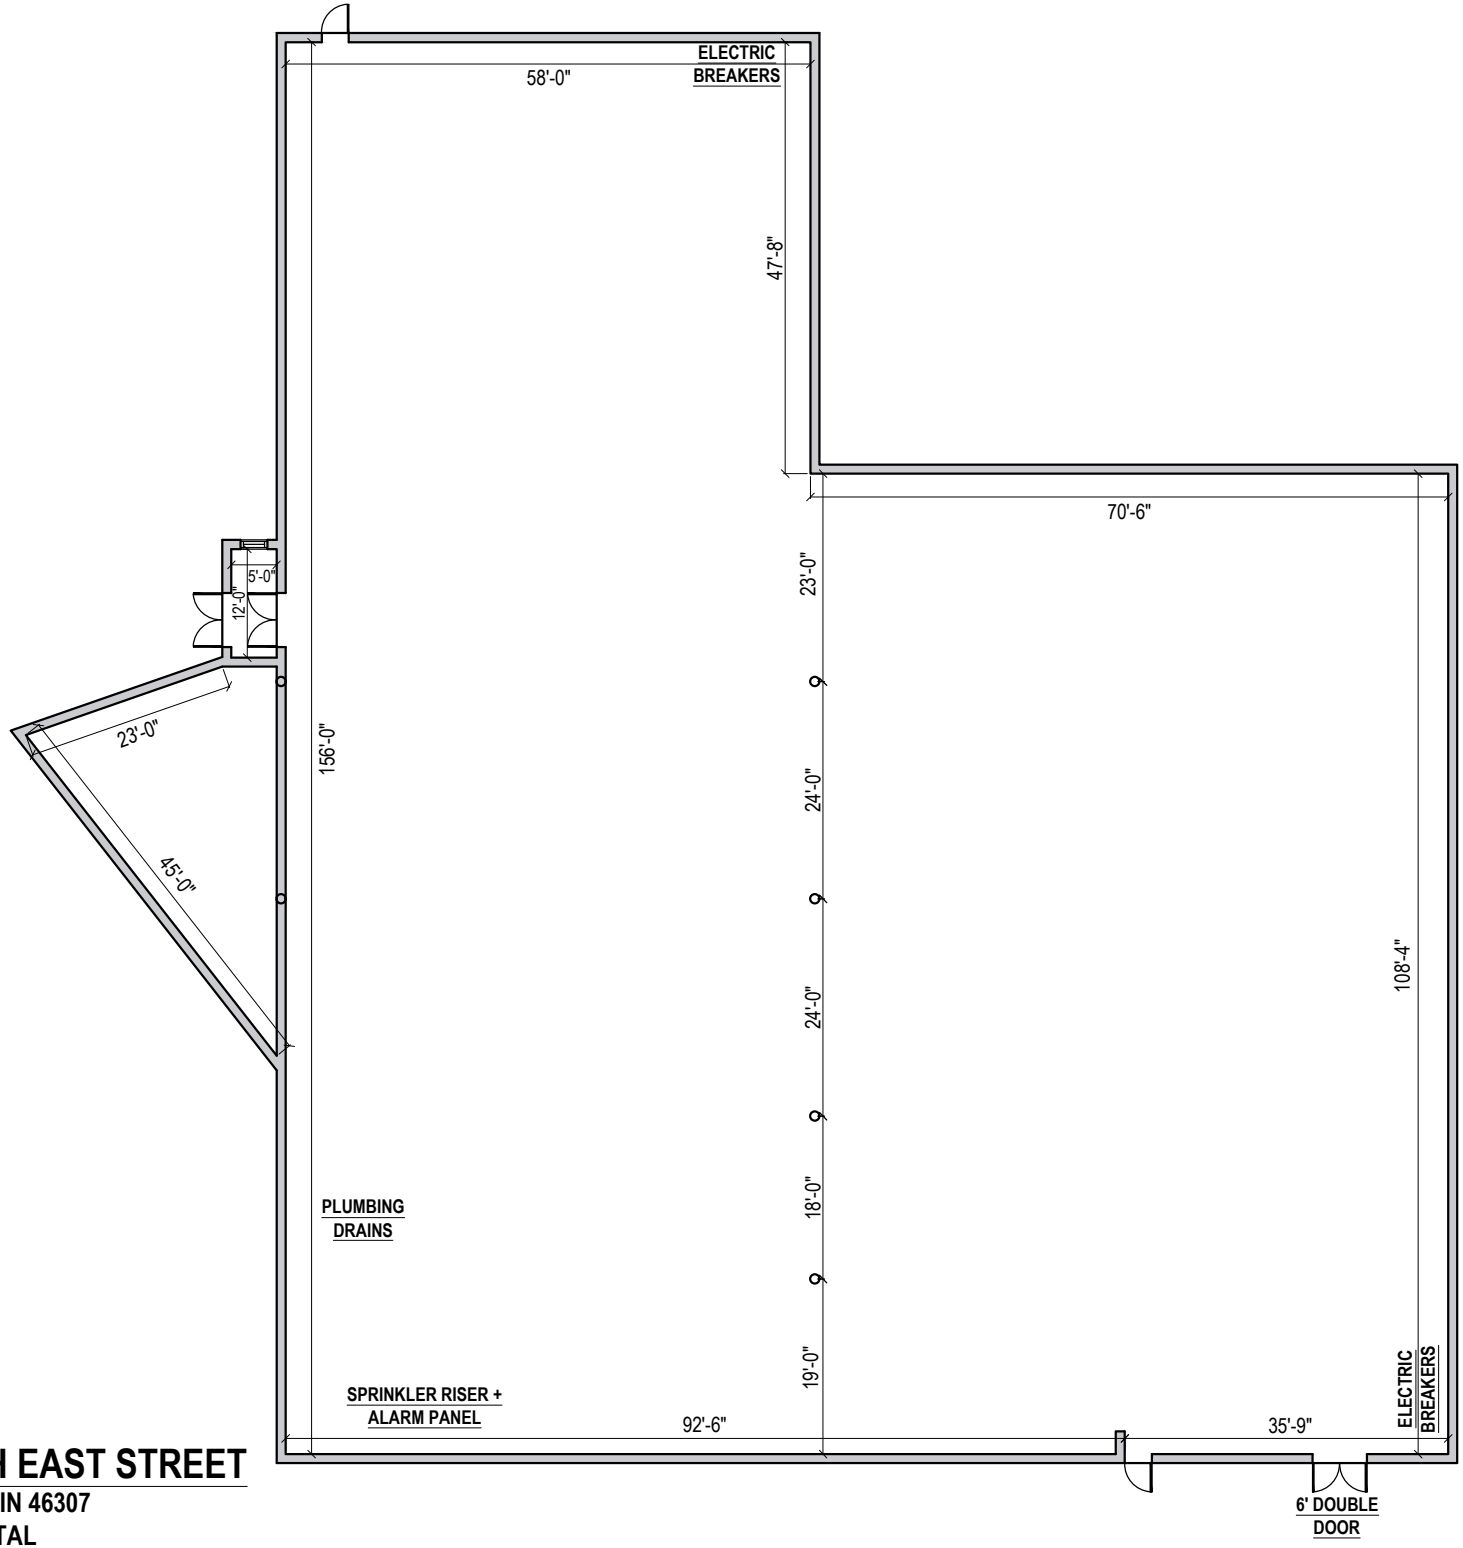

218 SOUTH EAST STREET

CROWN POINT, IN 46307

18,311± S.F. TOTAL

COMMERCIAL In-Sites LLC

DATE		SUBMITTED FOR

	DATE	ISSUED FOR

PROJECT

FLOOR PLAN

SCALE : N.T.S.

DATE :

PROJECT NUMBER :

DRAWN BY:

CHECKED BY:

PERMIT SET

SHEET :

A-1.0

FILE NAME :