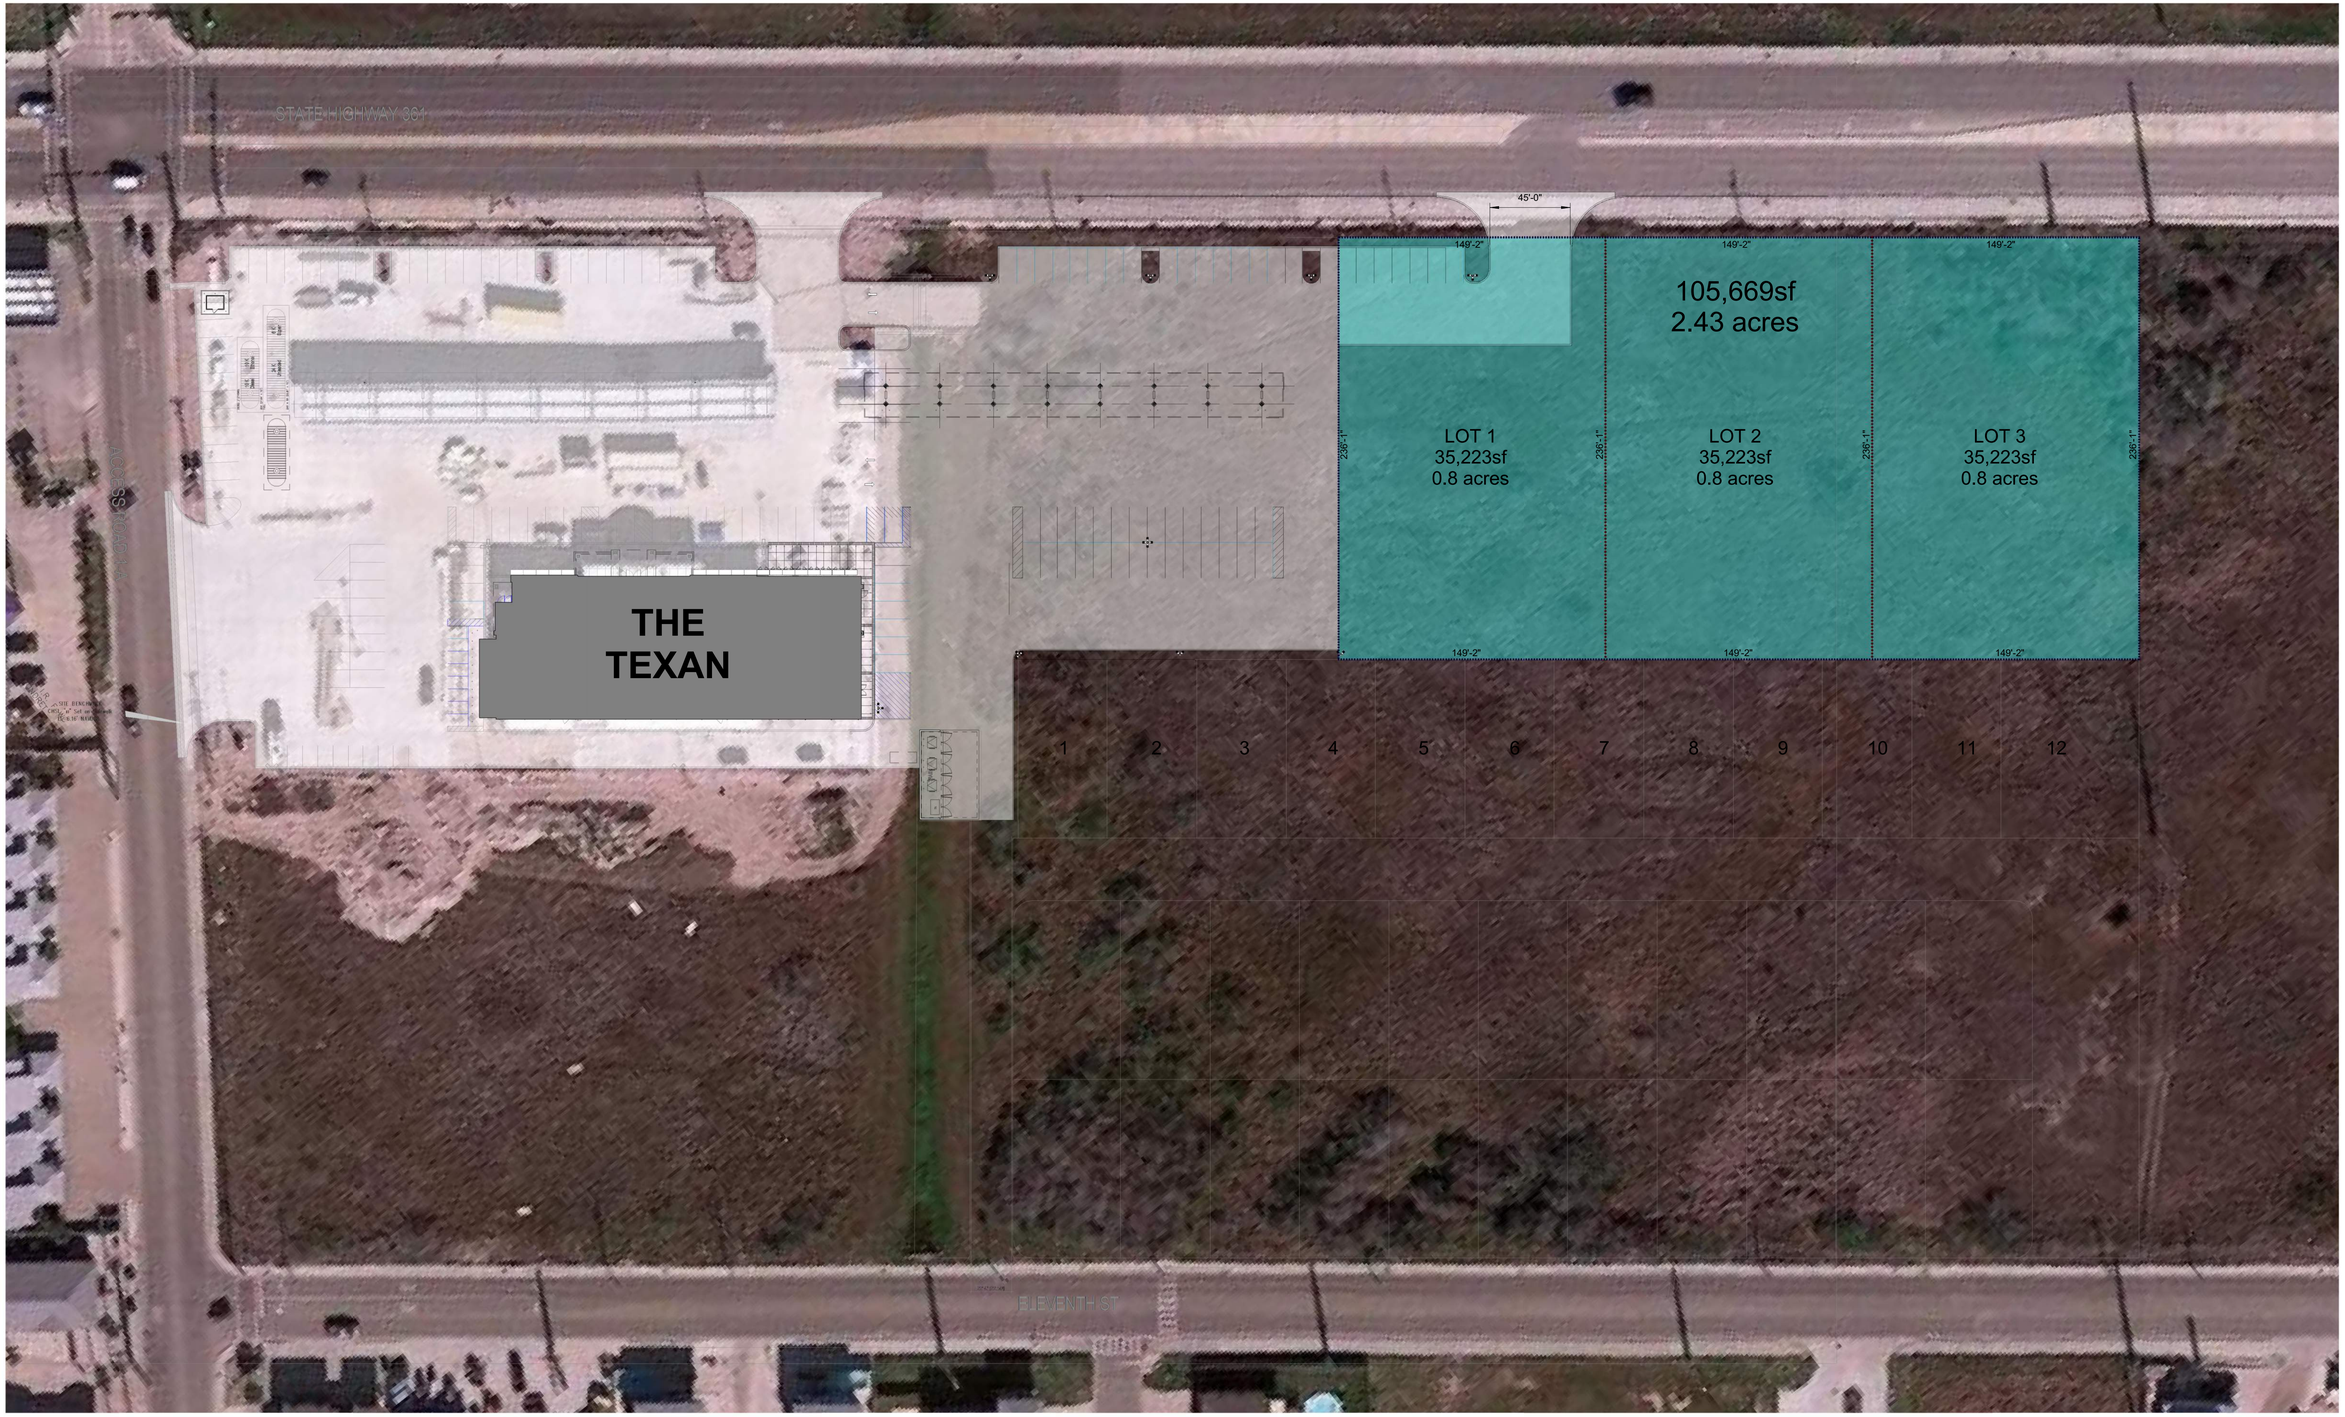

RMA ARCHITECTS & INTERIOR DESIGNERS

AERIAL SITE PLAN
THE TEXAN #9 ADDITION

1" = 40'-0"
05/30/2024
2A

THIS DOCUMENT IS INCOMPLETE AND MAY NOT BE USED FOR REGULATORY APPROVAL, PERMIT, OR CONSTRUCTION.