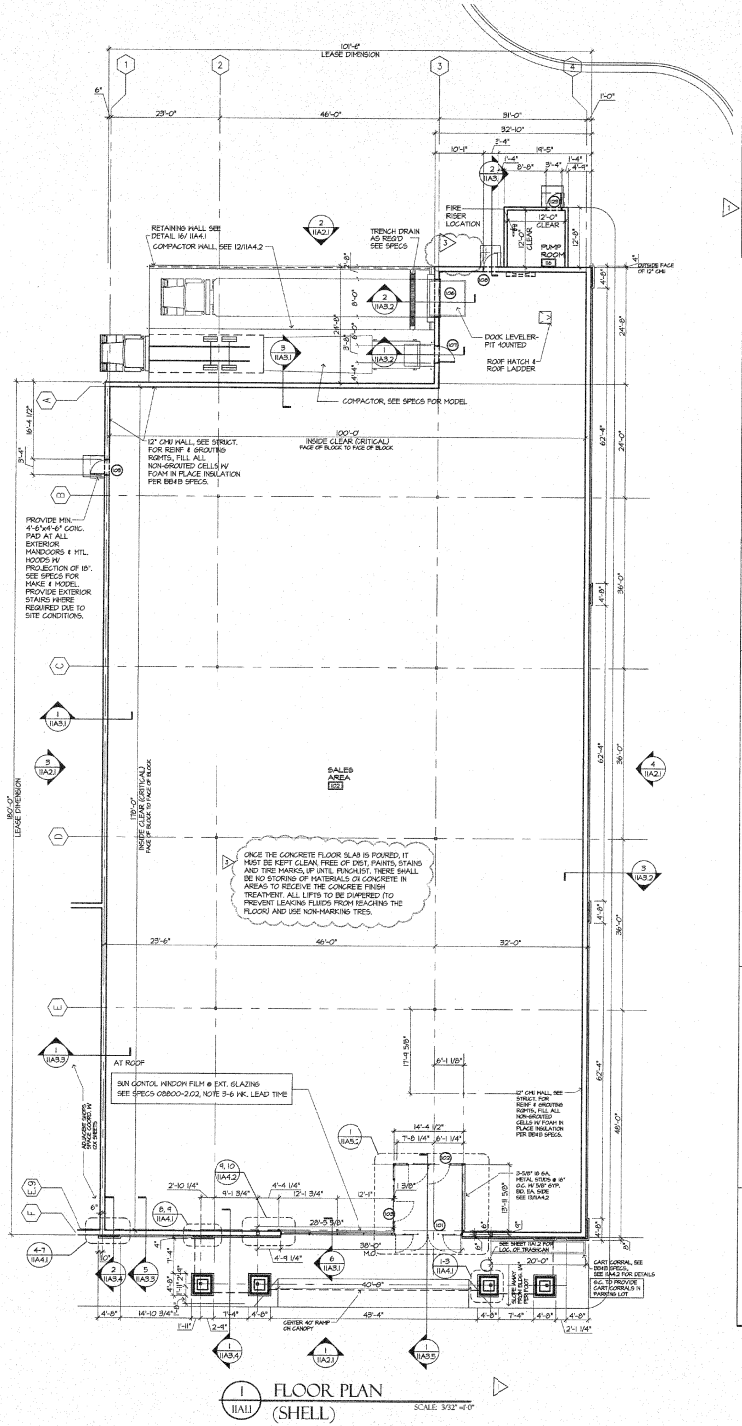

1 FLOOR PLAN (SHELL) 11A1.1 SCALE: 3/32" =1'-0"

DOOR SCHEDULE

DR. #	LOCATION	DOOR TYPE	DOOR MATERIAL	DOOR WIDTH	DOOR HEIGHT	DOOR THK.	DOOR FINISH FROM RM./ TO RM.	FRAME MATERIAL	FRAME HEAD	FRAME FINISH FROM RM./ TO RM.	HDWE SET	FIRE SECTION LABEL	FIRE SECTION REF.	REMARKS
101	VESTIBULE	BBB-1	ALUMINIM/GLASS LITES	6'-0"	7'-0"	STD.	MFR. PREFIN.	AL UNT	STD.	MFR. PREFIN.	1	-	08410	3000 SERIES AUTO. SLIDING DOOR/FRAME UNIT
102	VESTIBULE	BBB-1B	ALUMINIM/GLASS LITES	4'-0"	7'-0"	STD.	MFR. PREFIN.	AL UNT	STD.	MFR. PREFIN.	2	-	08410	3000 SERIES AUTO. SLIDING DOOR/FRAME UNIT
103	VESTIBULE	BB2-2	ALUMINIM/GLASS LITES	4'-0"	7'-0"	STD.	MFR. PREFIN.	AL UNT	STD.	MFR. PREFIN.	1	-	08410	2000 SERIES AUTO. SLIDING DOOR/FRAME UNIT
104	NOT USED													
105	SALES AREA	F	HOLLOW METAL	3'-0"	7'-0"	1-3/4"	PTD-1/EXT-1*	HOLLOW METAL	4"	PTD-1/*	3	-	08410	
106	RECEIVING	BBB-B4A	SECTIONAL OVERHEAD	8'-0"	9'-0"	STD.	MFR. PREFIN.	HOLLOW METAL	4"	PTD-1/*	4	-	08300	
107	TRASH COMPACTOR	FH	HOLLOW METAL	3'-4"	3'-4"	1-3/4"	PTD-1/EXT-1*	HOLLOW METAL	2"	*/PTD- 1	5	-	08100	SPECIAL H.M. FRAME, SOLID GROUTED
108	RECEIVING	F	HOLLOW METAL	3'-0"	7'-0"	1-3/4"	PTD-1/EXT-1*	HOLLOW METAL	4"	PTD-1/*	6	-	08100	SOLID GROUTED DOOR FRAME, EXIT ALARM
123	FIRE PUMP ROOM	F	HOLLOW METAL	3'-0"	7'-0"	1-3/4"	PTD-1/EXT-1*	HOLLOW METAL	4"	PTD-1/*	6	-	08100	SOLID GROUTED DOOR FRAME

GENERAL DOOR NOTES:
1. * "EXT-1", EXTERIOR H.M. DOOR & FRAME PAINT COLOR TO MATCH ADJACENT BUILDING COLOR.
2. K.D. FRAME BY DR. MFR., CUSTOM SIZE COORD. W/# INSTALL AFTER STORE FIXTURES

FINISH HARDWARE SCHEDULE (08710)

(FOR MORE INFO SEE 08710)

HDWR SET#	QTY	MFR.	MODEL #	DESCRIPTION
1.				HARDWARE SET NO. 1: AL AUTOMATIC SLIDING ENTRANCE DOOR (DOOR 101, 103, EXTERIOR DOUBLE DOOR UNIT, AUTOMATIC SLIDING OPERATION)
	1	AR	MS1851S	DEADLOCK (RADIUS FACE SHAPE)
	1	B	BBB1200-1-626	MORTISE CYLINDER W/ BRASS CONSTRUCTION CORE (INTERCHANGEABLE CORE, AT EXTERIOR SIDE)
	1	B	-	BRASS CONSTRUCTION CORE
	1	AR	4066-01	MORTISE TURN KNOB CYLINDER (AT INTERIOR SIDE)
	1	AR	4089	EXIT INDICATOR (WITHOUT ADHESIVE HEADER SIGN (BOCA) WITH ADHESIVE HEADER SIGN (1" LETTERS IN TEXT) "THIS DOOR TO REMAIN UNLOCKED DURING BUSINESS HOURS" (IBC, IF APPLICABLE)
	1	AR	20-0256	ADHESIVE HEADER SIGN FOR EXIT INDICATOR (1" LETTERS IN TEXT)"THIS DOOR TO REMAIN UNLOCKED WHEN THE BUILDING IS OCCUPIED" (BOCA)
	1	AR	MS4002	ARMORED STRIKE
	1	*	*	THRESHOLD, FURNISHED BY THE AUTOMATIC SLIDING ENTRANCE DOOR MANUFACTURER
	1.			ALL OTHER DOOR FINISH HARDWARE SHALL BE FURNISHED BY THE ALUMINUM DOOR MANUFACTURER/ INSTALLER AS SPECIFIED IN SECTION 08410- ALUMINUM ENTRANCE DOORS AND STOREFRONT.
	2.			3
2.				HARDWARE SET NO. 2: AL AUTOMATIC SLIDING ENTRANCE DOOR (DOOR 102) INTERIOR AT VESTIBULE, SINGLE DOOR UNIT, AUTOMATIC SLIDING OPERATION)
	1	AR	MS1851S	DEADLOCK (RADIUS FACE SHAPE)
	1	B	BBB1200-1-626	MORTISE CYLINDER W/ BRASS CONSTRUCTION CORE (INTERCHANGEABLE CORE, AT EXTERIOR SIDE)
	1	B	-	BRASS CONSTRUCTION CORE
	1	AR	4066-01	MORTISE TURN KNOB CYLINDER (AT "RETAIL" SIDE)
	1	AR	4089	EXIT INDICATOR (WITHOUT ADHESIVE HEADER SIGN (BOCA) WITH ADHESIVE HEADER SIGN (1" LETTERS IN TEXT) "THIS DOOR TO REMAIN UNLOCKED DURING BUSINESS HOURS" (IBC, IF APPLICABLE)
	1	AR	20-0256	ADHESIVE HEADER SIGN FOR EXIT INDICATOR (1" LETTERS IN TEXT) "THIS DOOR TO REMAIN UNLOCKED WHEN THE BUILDING IS OCCUPIED" (BOCA)
	1	AR	MS4002	ARMORED STRIKE
		*	*	THRESHOLD, FURNISHED BY THE AUTOMATIC SLIDING ENTRANCE DOOR MANUFACTURER
	1			ALL OTHER DOOR FINISH HARDWARE, SHALL BE FURNISHED BY THE ALUMINUM DOOR MANUFACTURER/ INSTALLER AS SPECIFIED IN SECTION 08410- ALUMINUM ENTRANCE DOORS AND STOREFRONT.)
	2			3
3.				HARDWARE SET NO. 3: HM EXTERIOR DOOR (DOOR 104/105)
	1.5PR.	H	BB1279-SH 4.5"x4.5"	FULL MORTISE HINGES W/ SAFETY STUD (D.U.)
	1	P	250x35"	EXIT DEVICE WITH EXIT ALARM (DESIGNER NOTE)
	1	B	BBB1200-2-626	CYLINDER FOR EXIT ALARM
	1	B	-	BRASS CONSTRUCTION CORE
	1	N	(P) 1681BF×AL	PARA-LEL ARM CLOSER (INTERIOR SIDE) (DESIGNER NOTE)
	1	P	2005AS	ALUMINIM SADDLE THRESHOLD 1/2"x5" (ADA COMPLIANT) W/ NEOPRENE GASKET
	2	P	290AS	WEATHERSTRIPPING, JAMBS
	1	P	286IAS	WEATHERSTRIPPING, HEAD
	1	H	TIOSAV	DOOR SILL RAIN CAP
4.				HARDWARE SET NO. 4: SECTIONAL OVERHEAD DOOR (DOOR 106, LOCATED AT RECEIVING ROOM).
	1	B	BBB1300-2-626	PADLOCK WITH SHACKLE SIZED FOR SECTIONAL OVERHEAD DOOR RAIL-TO-DOOR LOCKING PROVISIONS
	1	B	-	BRASS CONSTRUCTION CORE
	1.			ALL OTHER DOOR FINISH HARDWARE WILL BE FURNISHED BY THE SECTIONAL OVERHEAD DOOR MANUFACTURER AND INSTALLED BY THE CONTRACTOR.
	2.			REFER TO SECTION 08300- SPECIAL DOORS.

HDWR SET#	QTY	MFR.	MODEL #	DESCRIPTION
5.				HARDWARE SET NO. 5: HM SPECIAL SIZE EXTERIOR DOOR (DOOR 107) LOCATED AT COMPACTOR)
	1PR.	H	BB1279-SH 4.5"x4.5"	FULL MORTISE HINGES W/ SAFETY STUD
	1	B	BBB100-5-626	LEVERSET (BLANK ON EXTERIOR)
	1	B	-	BRASS CONSTRUCTION CORE
	1	N	(P) 1681BF×AL	PARALLEL ARM CLOSER (INTERIOR SIDE)
	2	P	290AS	WEATHERSTRIPPING, JAMBS
	2	P	286IAS	WEATHERSTRIPPING, HEAD & SILL
6.				HARDWARE SET NO. 6: HM EXTERIOR DOOR (DOOR 108) LOCATED AT RECEIVING ROOM)
	1.5PR	H	BB1279-SH 4.5"x4.5"	FULL MORTISE HINGES W/ SAFETY STUD (DESIGNER NOTE)
	1	P	700x35"	EXIT DEVICE WITH EXIT ALARM AND EXIT ALARM CYLINDER (DESIGNER NOTE)
	1	B	-	BRASS CONSTRUCTION CORE
	1	P	70T	EXTERIOR DOOR PULL
	2	B	BBB1200-2-626	CYLINDER
	1	N	(P) 1681BF×AL	PARALLEL ARM CLOSER (INTERIOR SIDE) (DESIGNER NOTE)
	1	1	B400S32DxB4E	KICKPLATE 10"x34" (INTERIOR SIDE) (DESIGNER NOTE)
	1	P	2005AS	ALUMINIM SADDLE THRESHOLD 1/2" x 5" (ADA COMPLIANT) W/ NEOPRENE GASKET
	2	P	290AS	WEATHERSTRIPPING, JAMBS
	1	P	286IAS	WEATHERSTRIPPING, HEAD
	1	H	TIOSAV	DOOR SILL RAIN CAP
	1	RD	DS-6	"DOOR SPY" SECURITY DOOR VIEWER

RESPONSIBILITY SCHEDULE

* SEE SPECS (10300) FOR COMPLETE LIST OF ITEMS SUPPLIED BY CONTRACTOR

ITEM DESCRIPTION:	FURNISHED BY: G.C.	FURNISHED BY: BBB	INSTALLED BY: G.C.	INSTALLED BY: BBB	NOTES:
BUILDING EXTERIOR SIGNAGE & PYLON SIGNAGE	G.C.		G.C.		--------
COMPUTER/ P.O.S. WIRING		BBB		BBB	CONDUIT & PULL-STRING BY ELECTRICIAN - AS SHOWN ON DWGS.
CONSTRUCTION SIGN		BBB	G.C.		BBB WILL FURNISH (2) SILK-SCREENED GRAPHICS. CONTRACTOR TO ERECT DOUBLE-SIDED SIGN.
CUSTOMER SERVICE DESK (FREE-STANDING)	G.C.		G.C.		CONTRACTOR TO OFF-LOAD, PROVIDE SECURED STORAGE, INSTALL & MAKE FINAL ELECTRICAL CONNECTIONS. (BUILT-IN C.S.D. TO BE SUPPLIED & INSTALLED BY G.C.)
INTERCOM SYSTEM 2	DELETED				
MUSAK SYSTEM		BBB		BBB	CONDUIT & PULL-STRING BY ELECTRICIAN - AS SHOWN ON DWGS.
REGISTER BAYS(CASH-WRAPS) & REMOTE SERVICE DESKS 3	G.C.		G.C.		CONTRACTOR TO OFF-LOAD, PROVIDE SECURED STORAGE, INSTALL & MAKE FINAL ELECTRICAL CONNECTIONS.
SATELLITE ANTENNA		BBB		BBB	CONDUIT & PULL-STRING BY ELECTRICIAN - AS SHOWN ON DWGS.
SECURITY SYSTEM		BBB		BBB	CONDUIT & PULL-STRING BY ELECTRICIAN - AS SHOWN ON DWGS.
STORE SAFE		BBB	G.C.		CONTRACTOR TO OFF-LOAD, PROVIDE TEMPORARY STORAGE, & INSTALL; SAFE WEIGHS APPROX. 550 POUNDS.
STORE SALES FIXTURES & STORAGE FIXTURES		BBB		BBB	CONTRACTOR TO MAKE FINAL ELECTRICAL CONNECTIONS.
TELEPHONE SYSTEM		BBB		BBB	CONTRACTOR TO PROVIDE CONDUIT, PULL-STRING & BOXES - AS SHOWN ON DWGS.
TEMPORARY EXTERIOR BANNER SIGN		BBB	G.C.		BBB WILL FURNISH (1) TEMPORARY SIGN TO BE INSTALLED BY CONTRACTOR - ADJACENT TO BBB ENTRANCE FEATURE.
STORE FIXTURES		BBB	G.C.		BBB WILL FURNISH STORE FIXTURES TO BE INSTALLED BY LANDLORD'S G.C. THE G.C. IS ALSO RESPONSIBLE FOR THE HIGH PILE PERMITS.

HILL FOLEY ROSSI & ASSOCIATES, LLC
ARCHITECTURE
ENGINEERING
SPACE PLANNING
3525 Mall Boulevard, Suite 6A
Duluth, Georgia 30096
Phone 770.622.9858
Fax 770.622.9535

REVISIONS
1 4/12/02 IN-HOUSE COORDINATION
3 5/8/02 TENANT DESIGN CHANGE #1

5.7.02

MALL PATH & BEYOND
BED BATH & BEYOND
ELIZABETHTOWN, KENTUCKY
FOR: B.C. PARTNERS ATLANTA, GEORGIA

FLOOR PLAN & SCHEDULES

JOB NUMBER 00-264
DATE 28 FEB 2002

11A1.1
OF