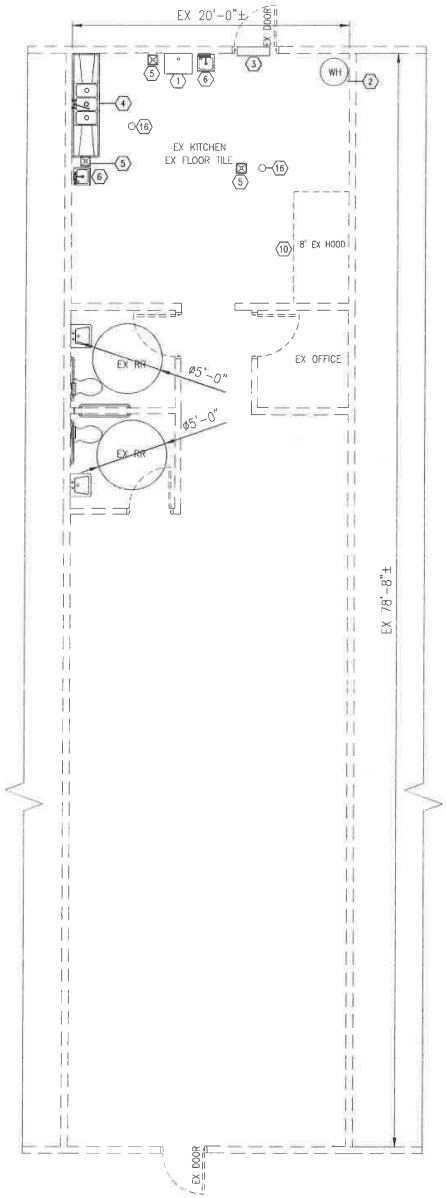

EXISTING FLOOR PLAN

SCALE: 3/16" = 1'-0"

N

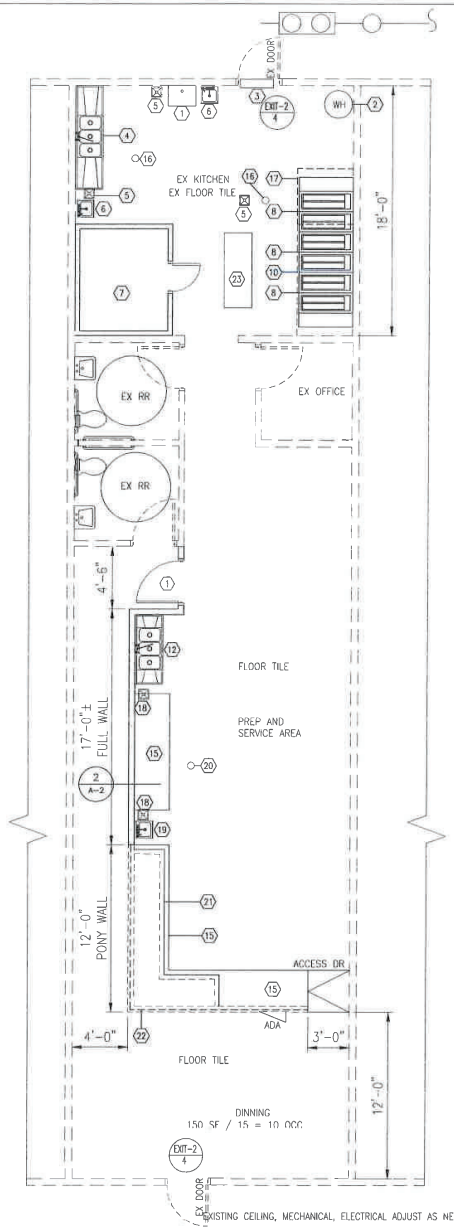

EXISTING CEILING, MECHANICAL, ELECTRICAL ADJUST AS NEEDED

FLOOR PLAN

SCALE: 1/4" = 1'-0"

DOOR WIDTH 25 OCC X 0.2 = 5" REQUIRED
DOOR WIDTH PROVIDED: 72"

EXIT LEGEND:

EXIT-3 — EXIT NUMBER
1 — NUMBER OCCUPANTS TO EXIT

EXIT — EXIT SIGN

EGRESS NOTES:

1 ALL EXIT DOORS MUST SWING OPEN IN THE DIRECTION OF TRAVEL
2 PROVIDE EXIT SIGNS AT EGRESS DOORS
3 EXIT SIGN SHALL BE LOCATED AS NECESSARY TO CLEARLY INDICATE THE DIRECTION OF EGRESS TRAVEL. NO POINT SHALL BE MORE THAN 100 FEET FROM THE NEAREST VISIBLE SIGN, EXIT SIGNS SHALL BE READILY VISIBLE FROM ANY DIRECTION OF APPROACH
4 AUDIBLE AND VISUAL ALARMS WILL COMPLY WITH THE PROVISIONS OF NFPA 72G.
5 ALL EXIT DOORS SHALL BE OPENABLE FROM THE INSIDE WITHOUT A KEY OR SPECIAL KNOWLEDGE KEY HARDWARE MAY BE USED WITH COMPANY OF A READABLE, DURABLE VISIBLE SIGN ON OR ADJACENT TO THE DOOR STATING "THIS DOOR MUST REMAIN UNLOCKED DURING BUSINESS HOURS".
6 SAFETY GLAZING IS REQUIRED ADJACENT TO THE EXIT ENTRY DOORS AND SHALL COMPLY WITH I.B.C. 2012
7 PROVIDE FIRE EXTINGUISHERS (MINIMUN SIZE 2A 10BC) WITHIN 75 FEET OF ALL PORTIONS OR WITH IN THE BUILDING AS PER IBC 2018 REFER TO FIRE PROTECTION PLAN FOR LOCATIONS
8 PROVIDE ON TOILET ROOM DOORS A SIGN WITH THE INTERNATIONAL SYMBOL OF ACCESSIBILITY.
9 PENETRATIONS OF FIRE RESISTIVE WALLS, FLOORS-CEILINGS AND ROOF-CEILINGS SHALL BE PROTECTED AS REQUIRED IN IBC SECTIONS 709 AND 710
10 PENETRATIONS OF AREA SEPARATION WALLS SHALL BE PROTECTED WITH THROUGH-PENETRATION FIRE STOPS AND MEMBRANE-PENETRATION FIRE STOPS PER IBC 2018

DOOR SCHEDULES:	
1	3'X7' HOLLOW CORE FINISH PAINT OR TENANT SELECTED
2	3'X7' HOLLOW CORE FINISH PAINT W/ SELF ENCLOSURE OR TENANT SELECTED / LEVER LOCK HANDLE
3	3'X7' POCKET FINISH PAINT OR TENANT SELECTED

GENERAL CONTRACTOR:
FRESH GENERAL SERVICES LLC
10041 W DIABLO DR
LAS VEGAS, NV 89148
(702) 738-1162
LICENSE NUMBER: 0082343

ELECTRICAL:

MECHANICAL:

PLUMBING:

RESTAURANT REMODEL FOR:
HAROLD'S CHICKEN FOOD TO GO
23 N NELLIS BLVD.
LAS VEGAS, NV 89110

Rev	Date	By	Description

Drawn By:

Checked By:

Date: 6-28-21

Project Number:

Sheet Title:
FLOOR & REFLECTED CEILING PLANS

Sheet Number:
A-3

G:\DRAWINGS\Project-2021\Italia-Hosp\23 North Nellis\arch-set.dwg, 6/29/2021 9:23:14 AM