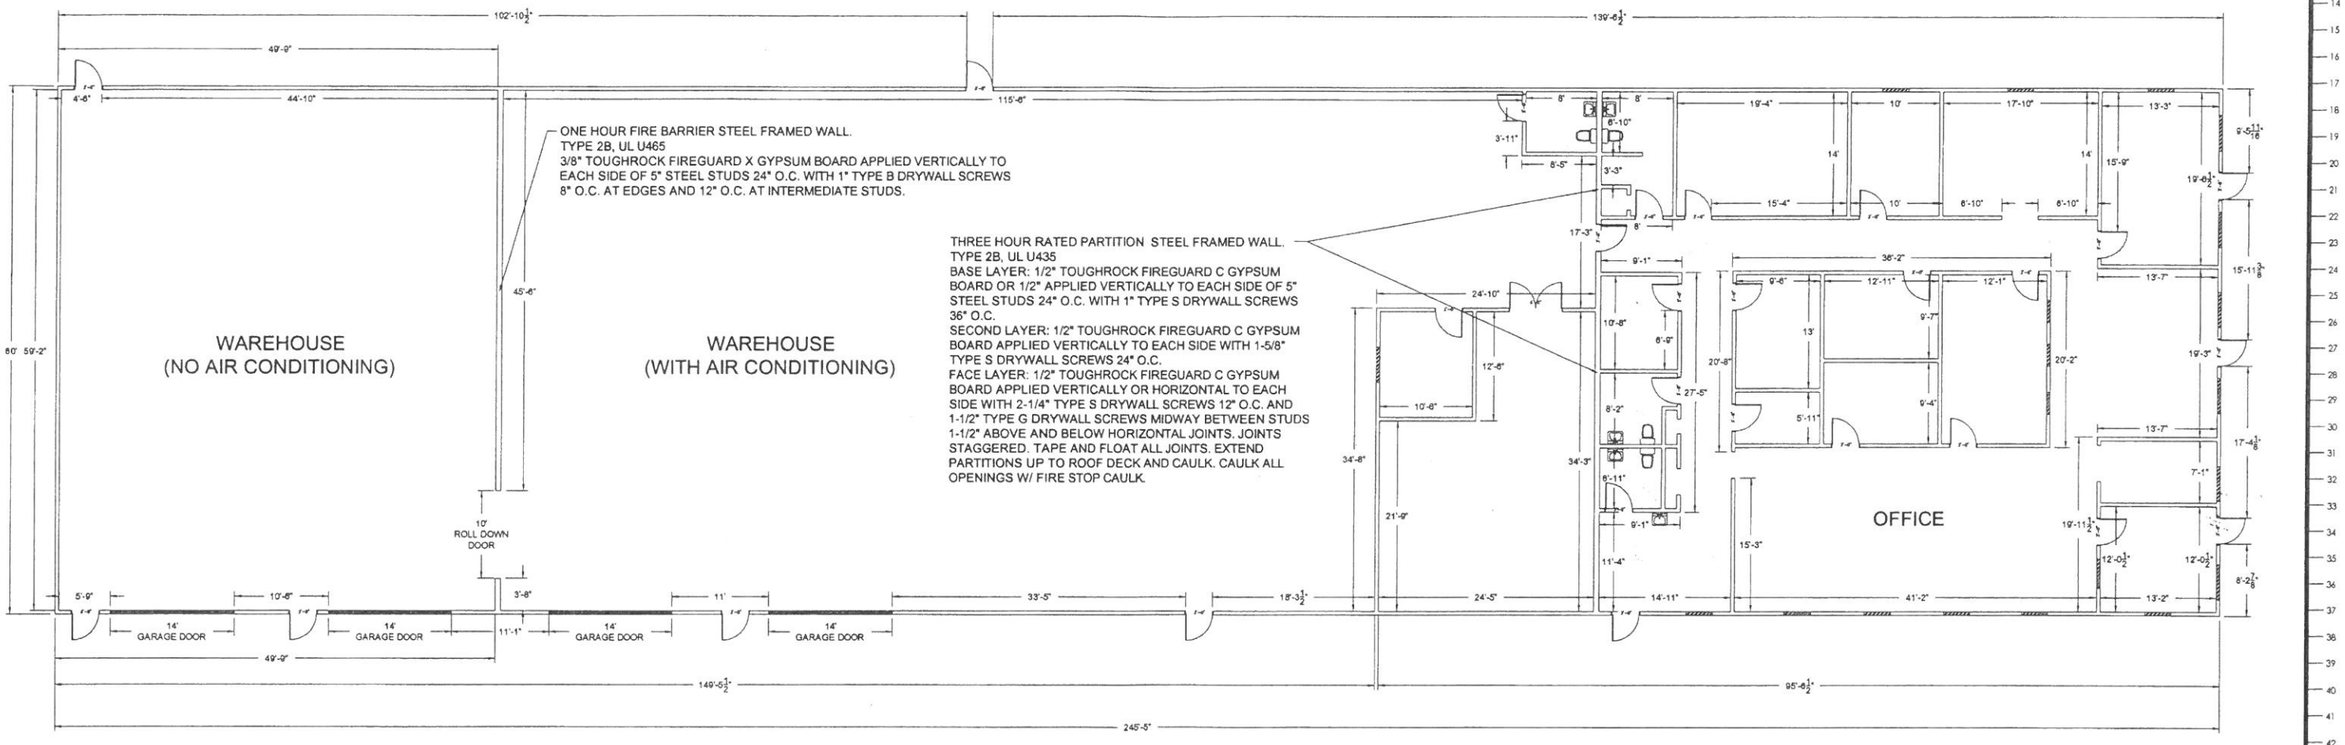

69185 SKY BROOK RD
FLOOR PLAN

LEGEND

- WINDOWS
- GARAGE DOORS
- SINKS
- TOILETS

NOTES:

WEPC
22164 MCH ROAD SUITE A
MANDEVILLE, LA. 70471

REFERENCE DRAWINGS	
NO.	TITLE

REVISIONS					
NO.	DATE	DESCRIPTION	BY	CHK.	APP.
A	11/20/2015	ISSUED FOR APPROVAL	JDR	HLW	HLW

ENGINEERING RECORD		
	BY	DATE
DRN:	JDR	11/20/2015
DES:		
CHK:		
APP:		
SCALE:	1/8" = 1'-0"	

AQ CONSTRUCTION
MARSHALL RD INDUSTRIAL PARK
69185 SKY BROOK RD
FLOOR PLAN

PROJ. NO.	DWG. NO.	REV
15-AQC009	15-AQC009-100	A