## NOTES

1. ALL DIMENSIONS TO FACE OF STUD OR FACE OF BLOCK U.N.O.
2. ALL DIMENSIONS ARE FIELD MEASURE AND FOR REFERENCE ONLY. FIELD VERIFY ALL CONDITIONS BEFORE PROCEEDING WITH WORK.

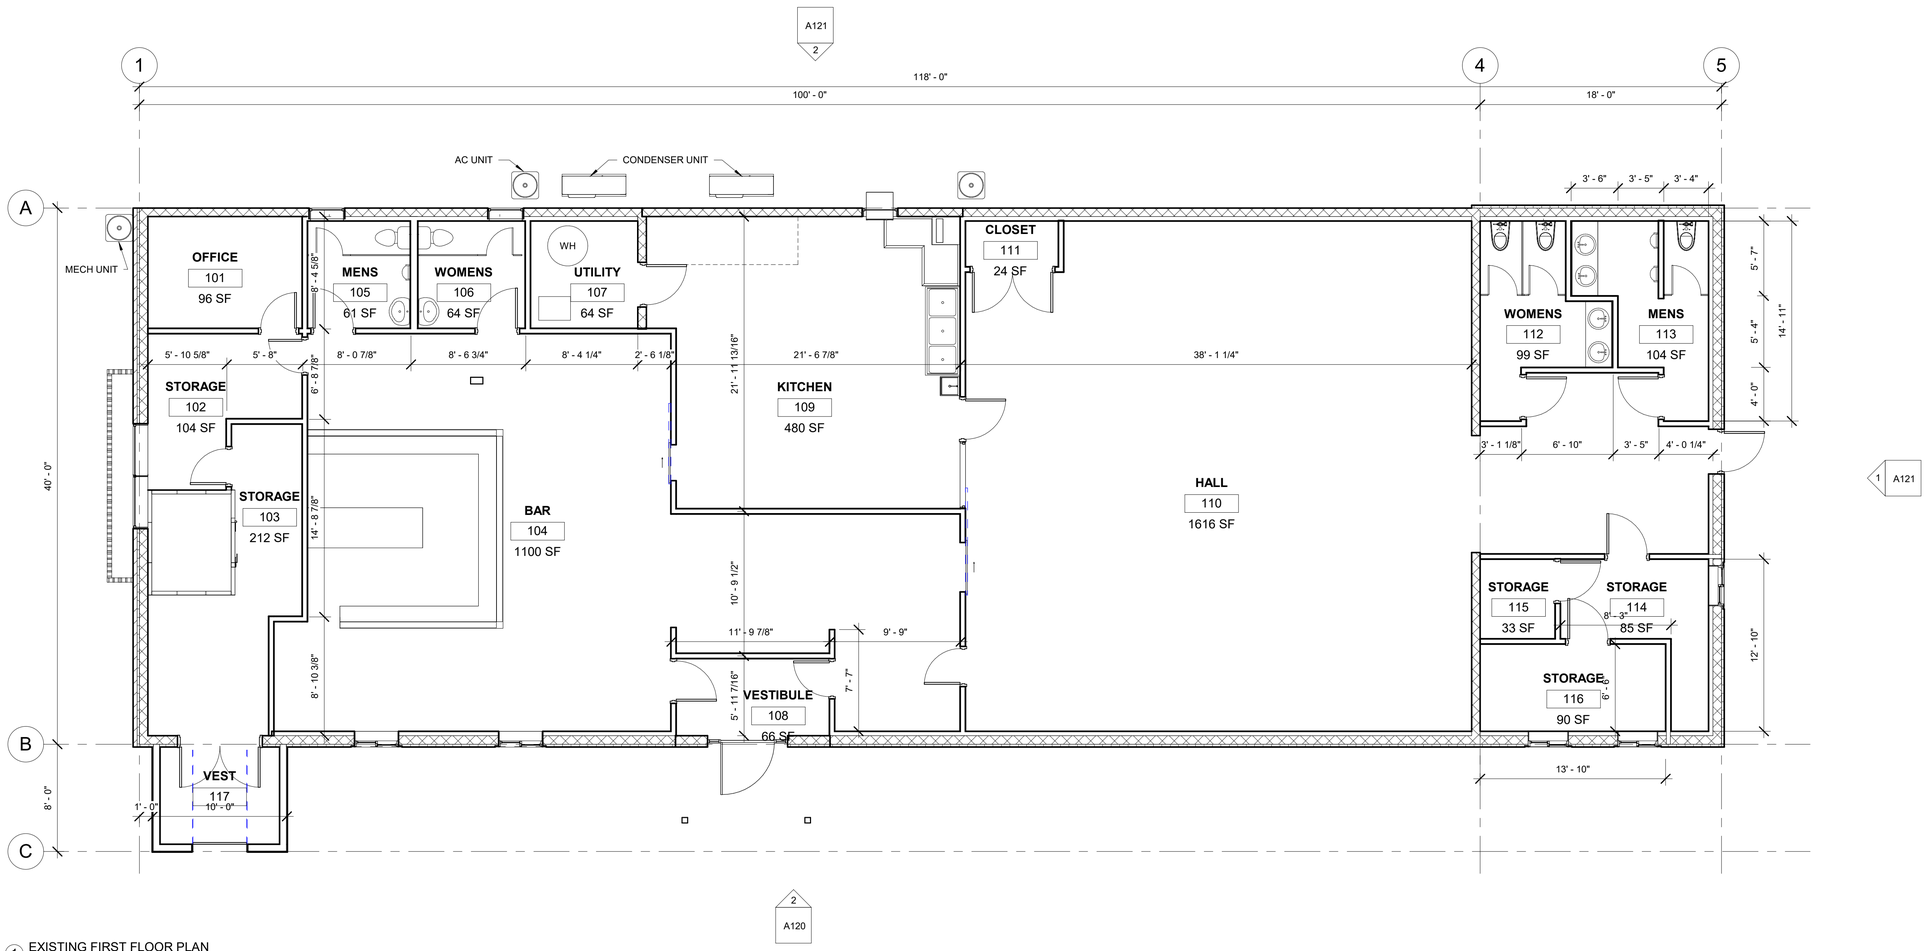


1 EXISTING FIRST FLOOR PLAN
3/16" = 1'-0"

**OTISARCH**
ARCHITECTURE AND DESIGN

PROJECT DESCRIPTION:

**AMERICAN LEGION BUILDING**

**901 2nd St, Coralville, IA 52241**

DRAWN BY : NJO
CHECKED BY : NJO

KEY PLAN

CONSULTANT

DOCUMENT ISSUE INFORMATION

LAYOUT
ISSUE DATE : 10/30/2025

| REVISION | DATE |
|---|---|

SHEET TITLE

**EXISTING FIRST FLOOR PLAN W/ NOTES**

SHEET NUMBER

**A101**