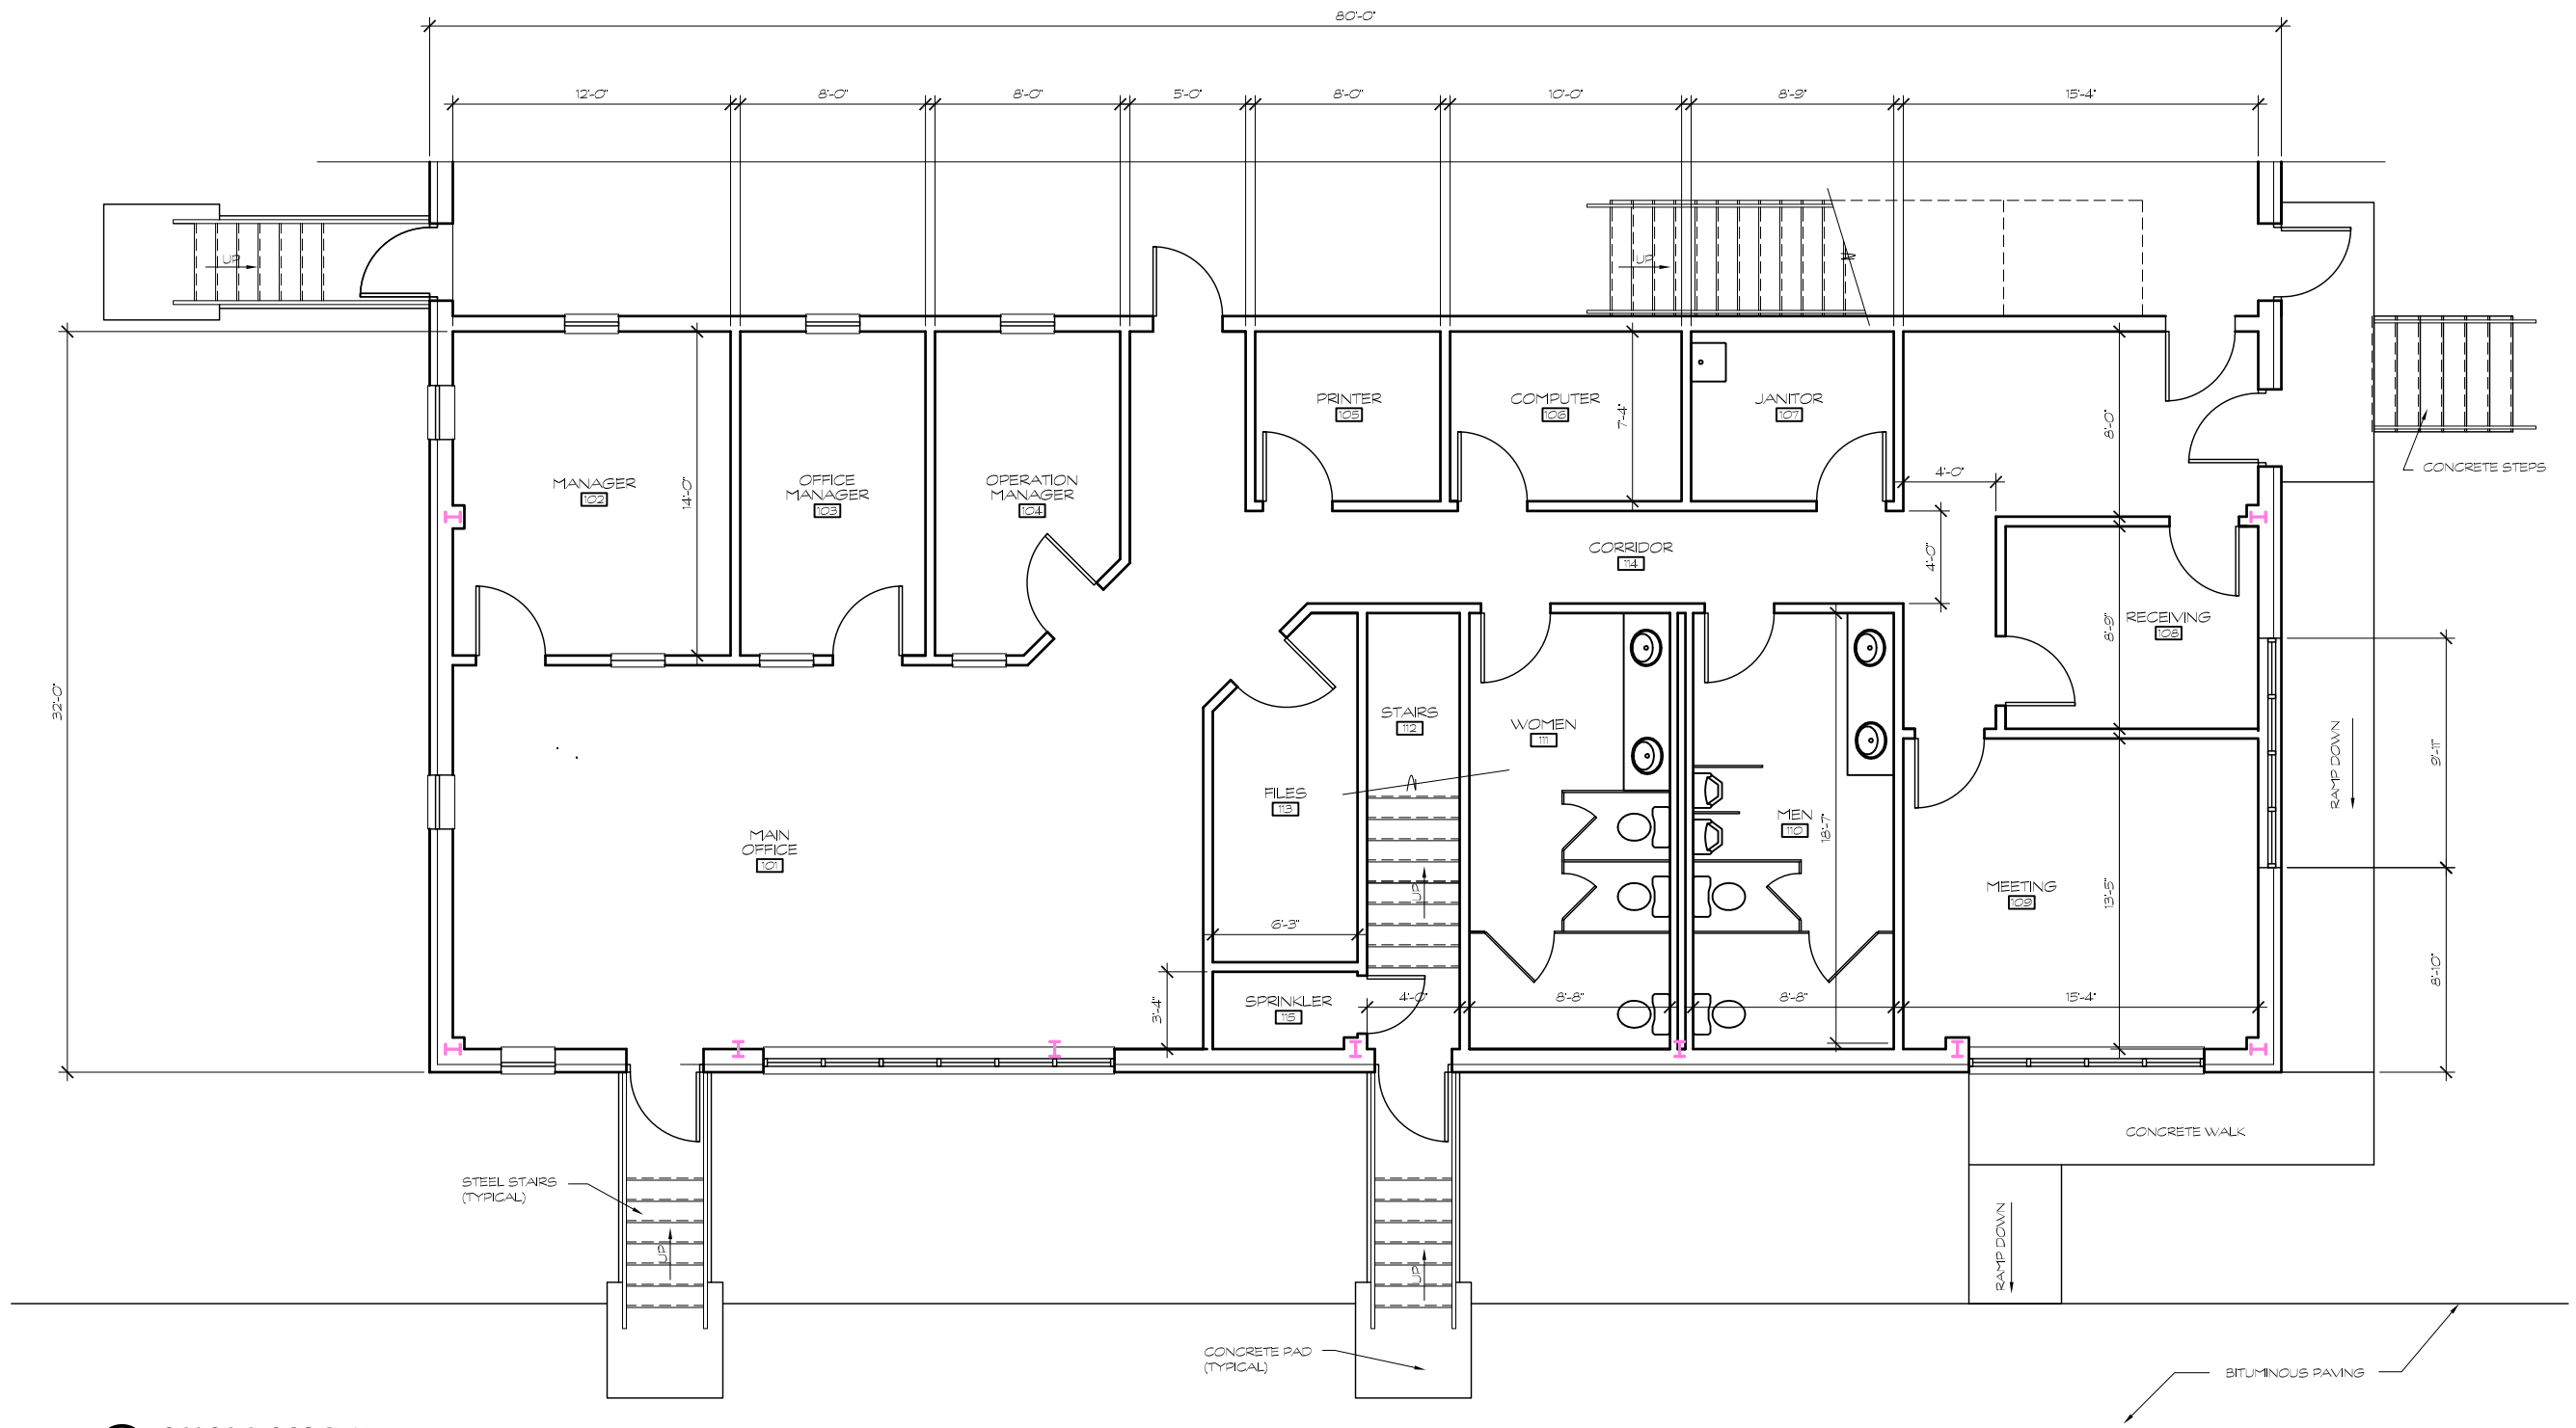

1 / A-1 OFFICE FLOOR PLAN
SCALE: 1/4" = 1'-0"

NOTE: THIS DRAWING IS BASED ON ORIGINAL DESIGN DRAWINGS BY GEORGE C. HARNE ARCHITECT AND NOT ACTUAL "AS-BUILT" INFORMATION.

GH ARCHITECT
GEORGE C. HARNE, ARCHITECT
12509 Wolfsville Road
Myersville, MD 21773
Phone: 301.293.4348
Fax: 301.293.3061

I CERTIFY THAT THESE DOCUMENTS WERE PREPARED OR APPROVED BY ME, AND THAT I AM A DULY LICENSED ARCHITECT UNDER THE LAWS OF THE STATE OF MARYLAND

LICENSE NUMBER: 3380 R MD. EXPIRATION DATE: 10-14-2017

AC&T OFFICE

PHASE:
AS-DESIGNED DRAWINGS

SUBMITTALS / REVISIONS

ISSUE DATE	DRW'N BY	DESCRIPTION
--	--	--

DRAWING NAME:
OFFICE
AS-BUILT FLOOR PLAN

JOB #: FILE:

© GEORGE C. HARNE, ARCHITECT

CHECKED BY: SLH
DRAWN BY: SLH
DATE: JULY 06, 2018
SCALE: 1/4" = 1'-0"

SHEET: