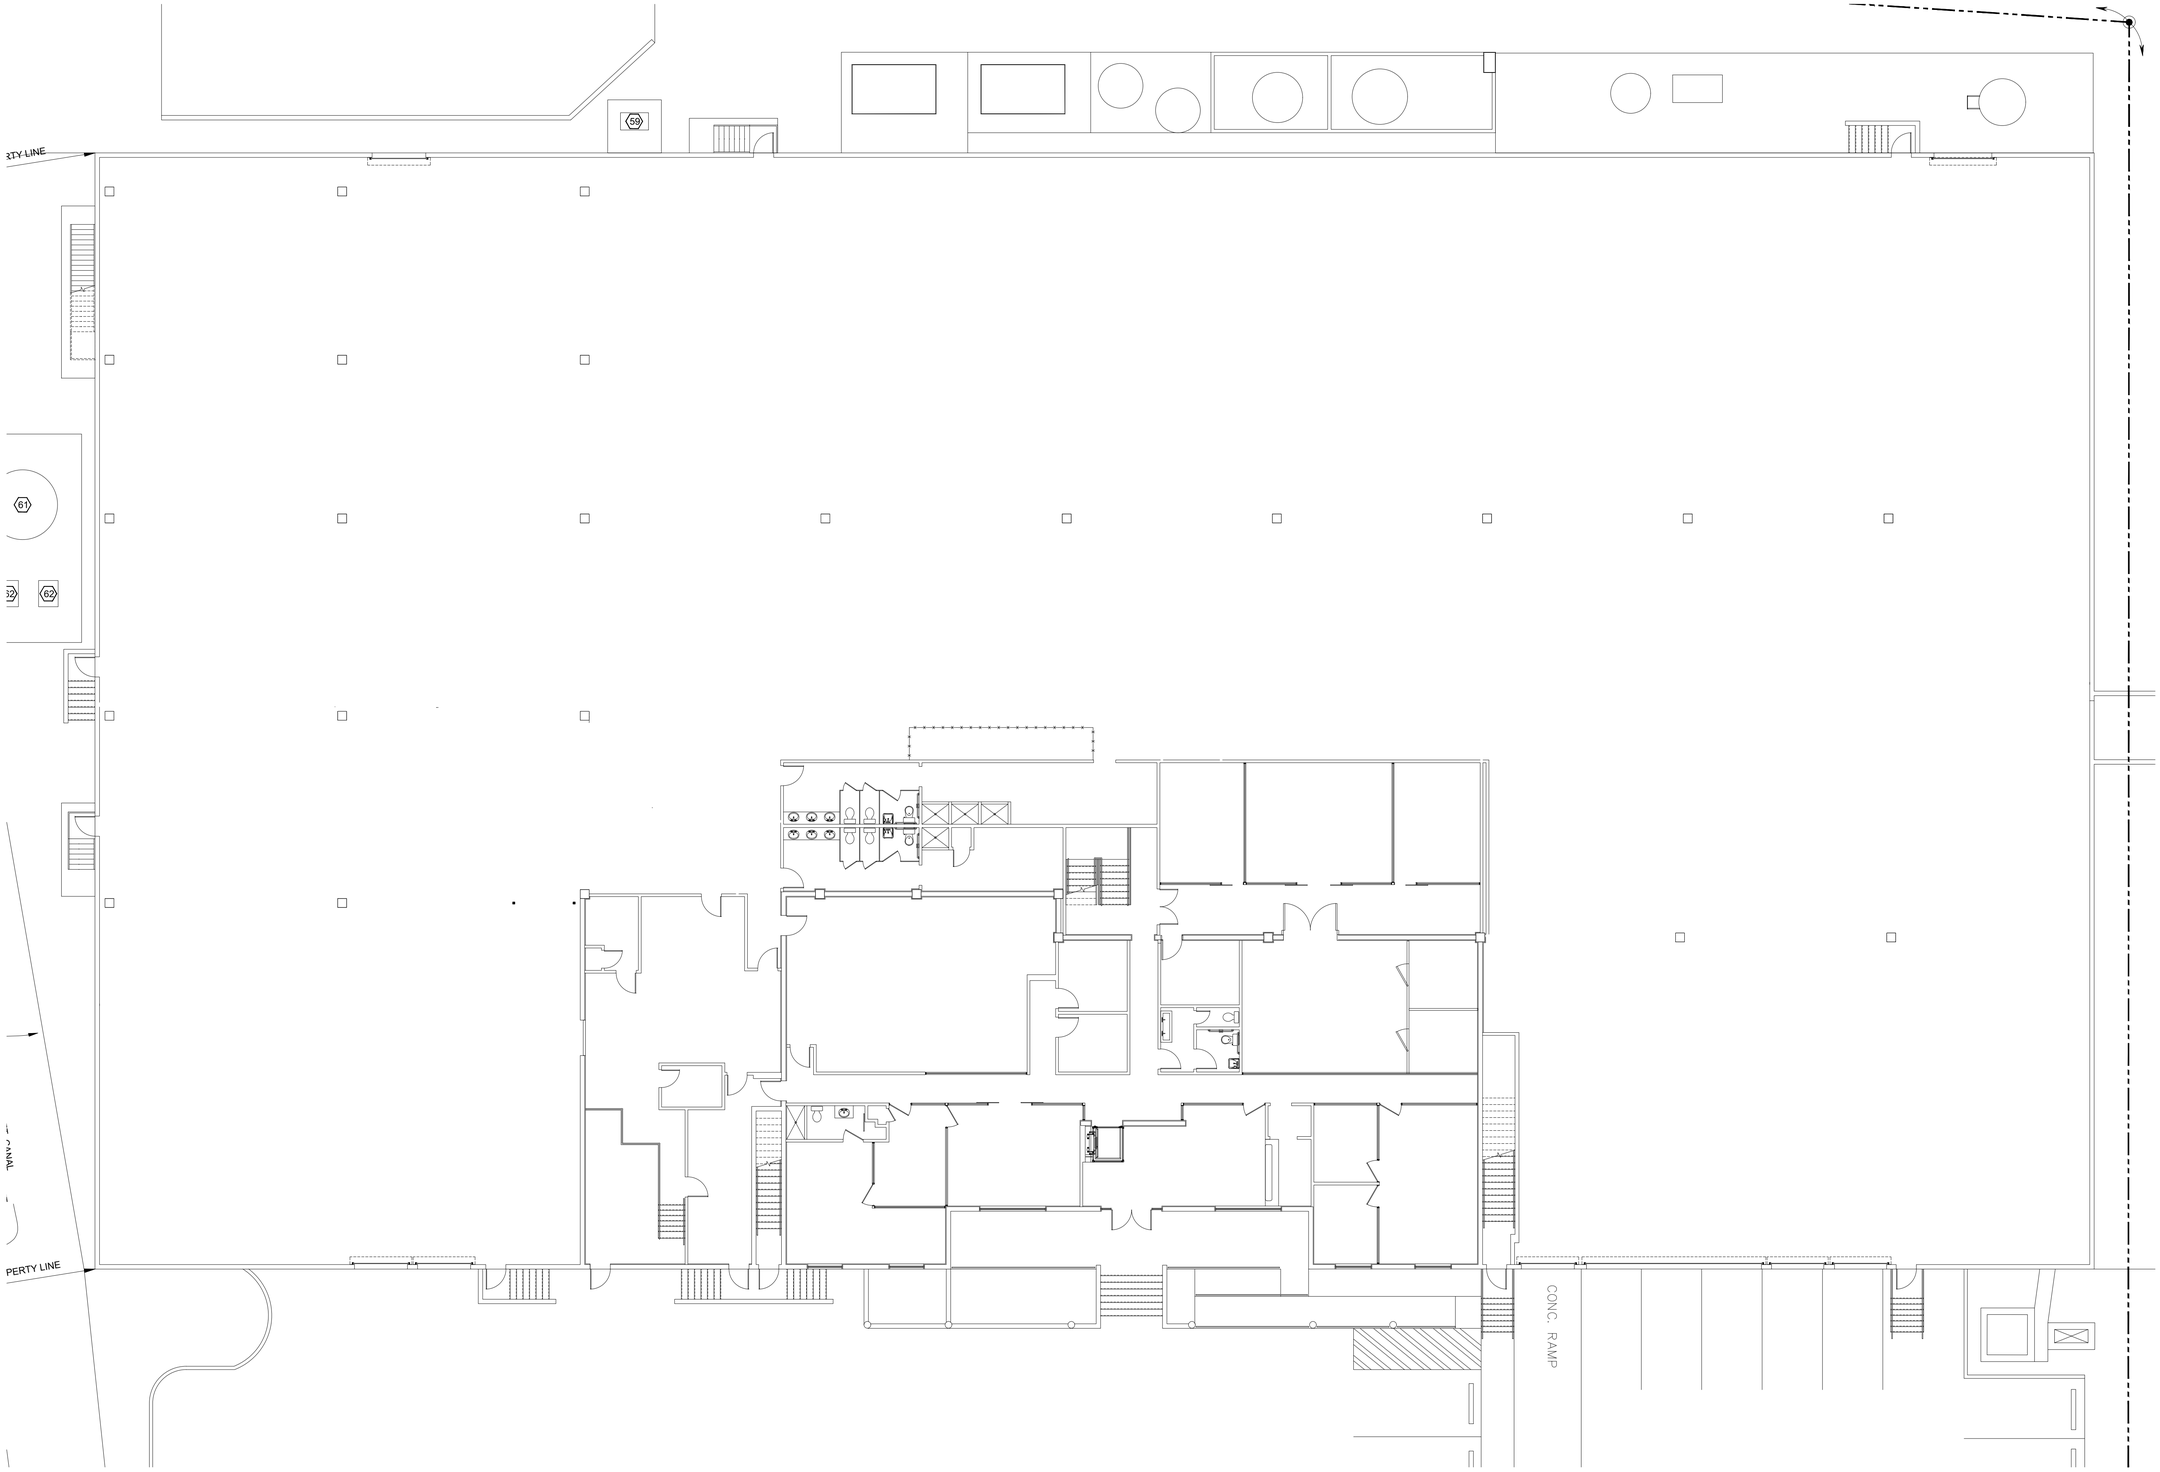

5 REFLECTED CEILING PLAN

SCALE: 3/16" = 1'-0"

ASA Architecture Interiors Planning

Andy Share & Associates, Inc.

Architect of record:
Andy Share & Associates, Inc.
8211 W. Broward Blvd. Suite 400
Plantation, Fl. 33324
www.arcitekt.com
AA 26003045

Architectural Registrations:
Florida: 15967
New York: 17165

Signed: _____

Date: _____

COPYRIGHT 2025

JAO CONSULTING, INC.
PROJECT MANAGEMENT
CONSULTING
SPACE PLANNING

Juan A. Olaya
T: 561.827.6250
jaoconsultinginc@gmail.com

Proposed interior demolition for:

12800

12800 NW 38th Ave
Miami, Fl.

Client:
Longpoint
13218 W. Broward Blvd.
Plantation, Fl. 33325

M.E.P.ENGINEERING

Mechanical/Plumbing:
RICHARD G. CORBETT P.E.
11806 Highland Place
Coral Springs FL. 33071
Ph:954.695.2364
corbettpe@gmail.com

Electrical:
ESTENOZ ENGINEERING Inc.
10433 NW 3rd. PLACE
Coral Springs, FL. 33071
Ph:954.224.1415
Carlos Estenoz: carlos@ee2pe.com

No.	Description	Date

Project number	25014.38
Date	26 August 2025
Drawn by	JAO
Checked by	ANS-JAO

Demolition Plan