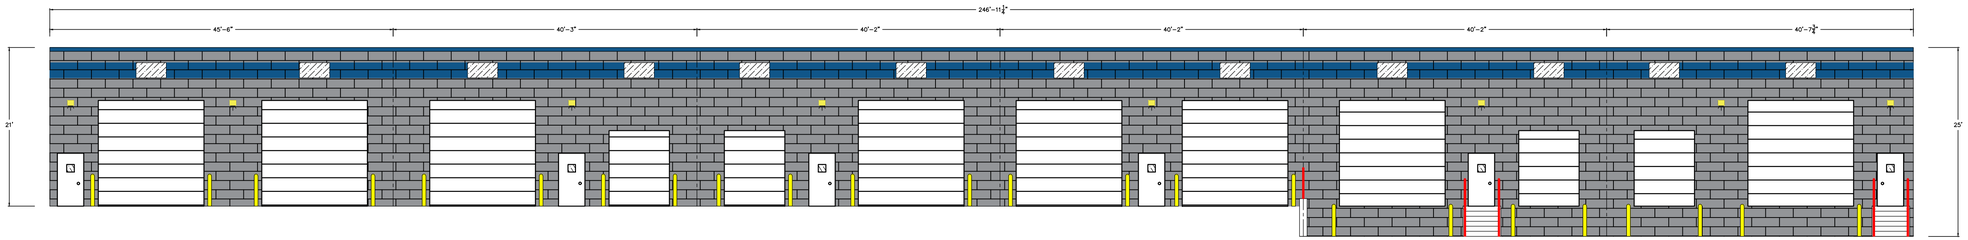

ELEVATION – SOUTH SIDE VIEW
SCALE: 1/4=1'

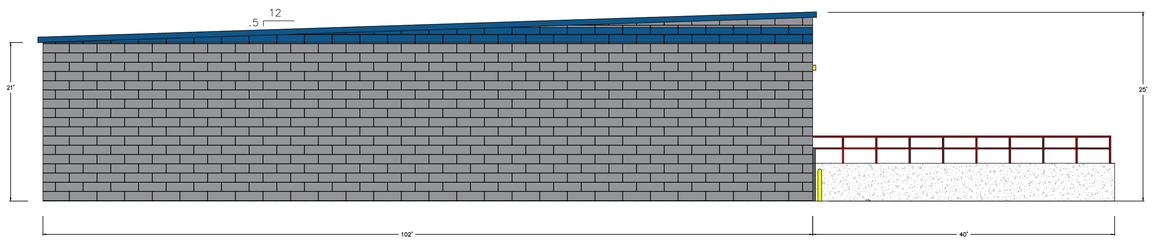

ELEVATION – WEST REAR VIEW
SCALE: 1/4"=1'

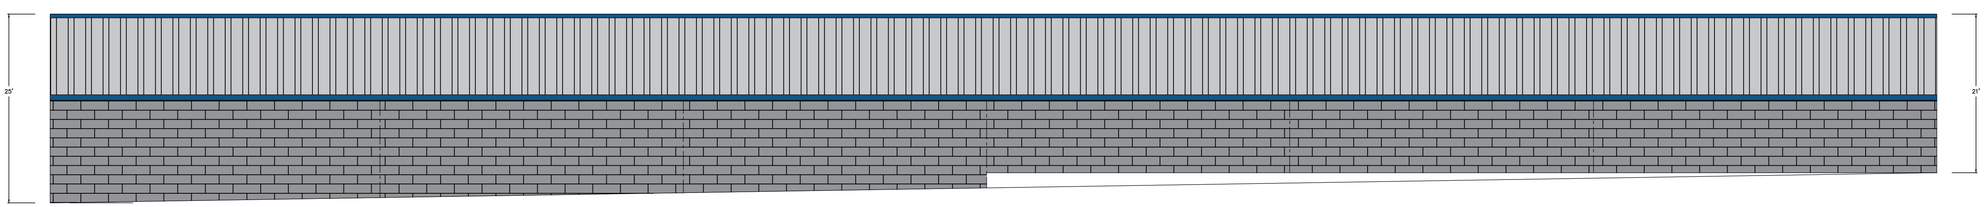

ELEVATION – NORTH SIDE VIEW
SCALE: 1/4"=1'

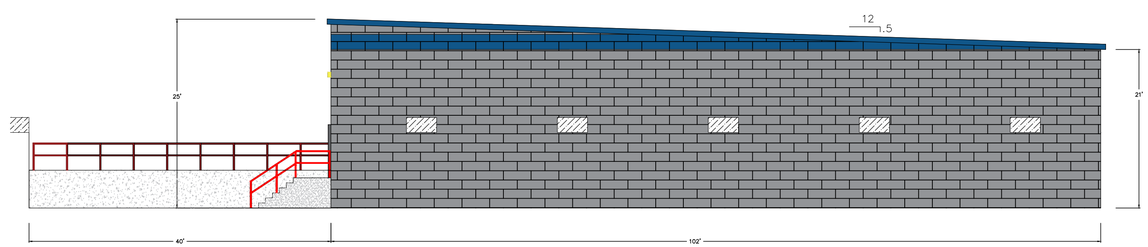

ELEVATION – EAST FRONT VIEW
SCALE: 1/4"=1'

No.	Revision Description	Date

PRIOR TO ANY EARTH DISTURBANCE THE CONTRACTOR SHALL CALL IN A TICKET TO DIG SAFE NY AND OBTAIN A CLEAR TO DIG

IT IS A VIOLATION OF SECTION 7209 OF THE NYS EDUCATION LAW FOR ANY PERSON TO ALTER ANY ITEM ON THIS PLAN IN ANY WAY UNLESS HE/SHE IS ACTING UNDER THE DIRECT SUPERVISION OF A PROFESSIONAL ENGINEER.

CHRISTOPHER D. LONGO, PE
N.Y.S. LIC. # 095840

EMPIRE ENGINEERING, PLLC
1900 DUANESBURG ROAD
DUANESBURG, NY 12056
PH: (518) 280-1371
EMAIL: CLONGO@EMPIREENG.NET

PROJECT
Proposed Warehouse & Self-Storage
1293 Rte. 9
SCHODACK, NY

Title
ELEVATIONS

Date
05/29/2025

Scale
AS SHOWN

Job#
24024

Sheet
A201