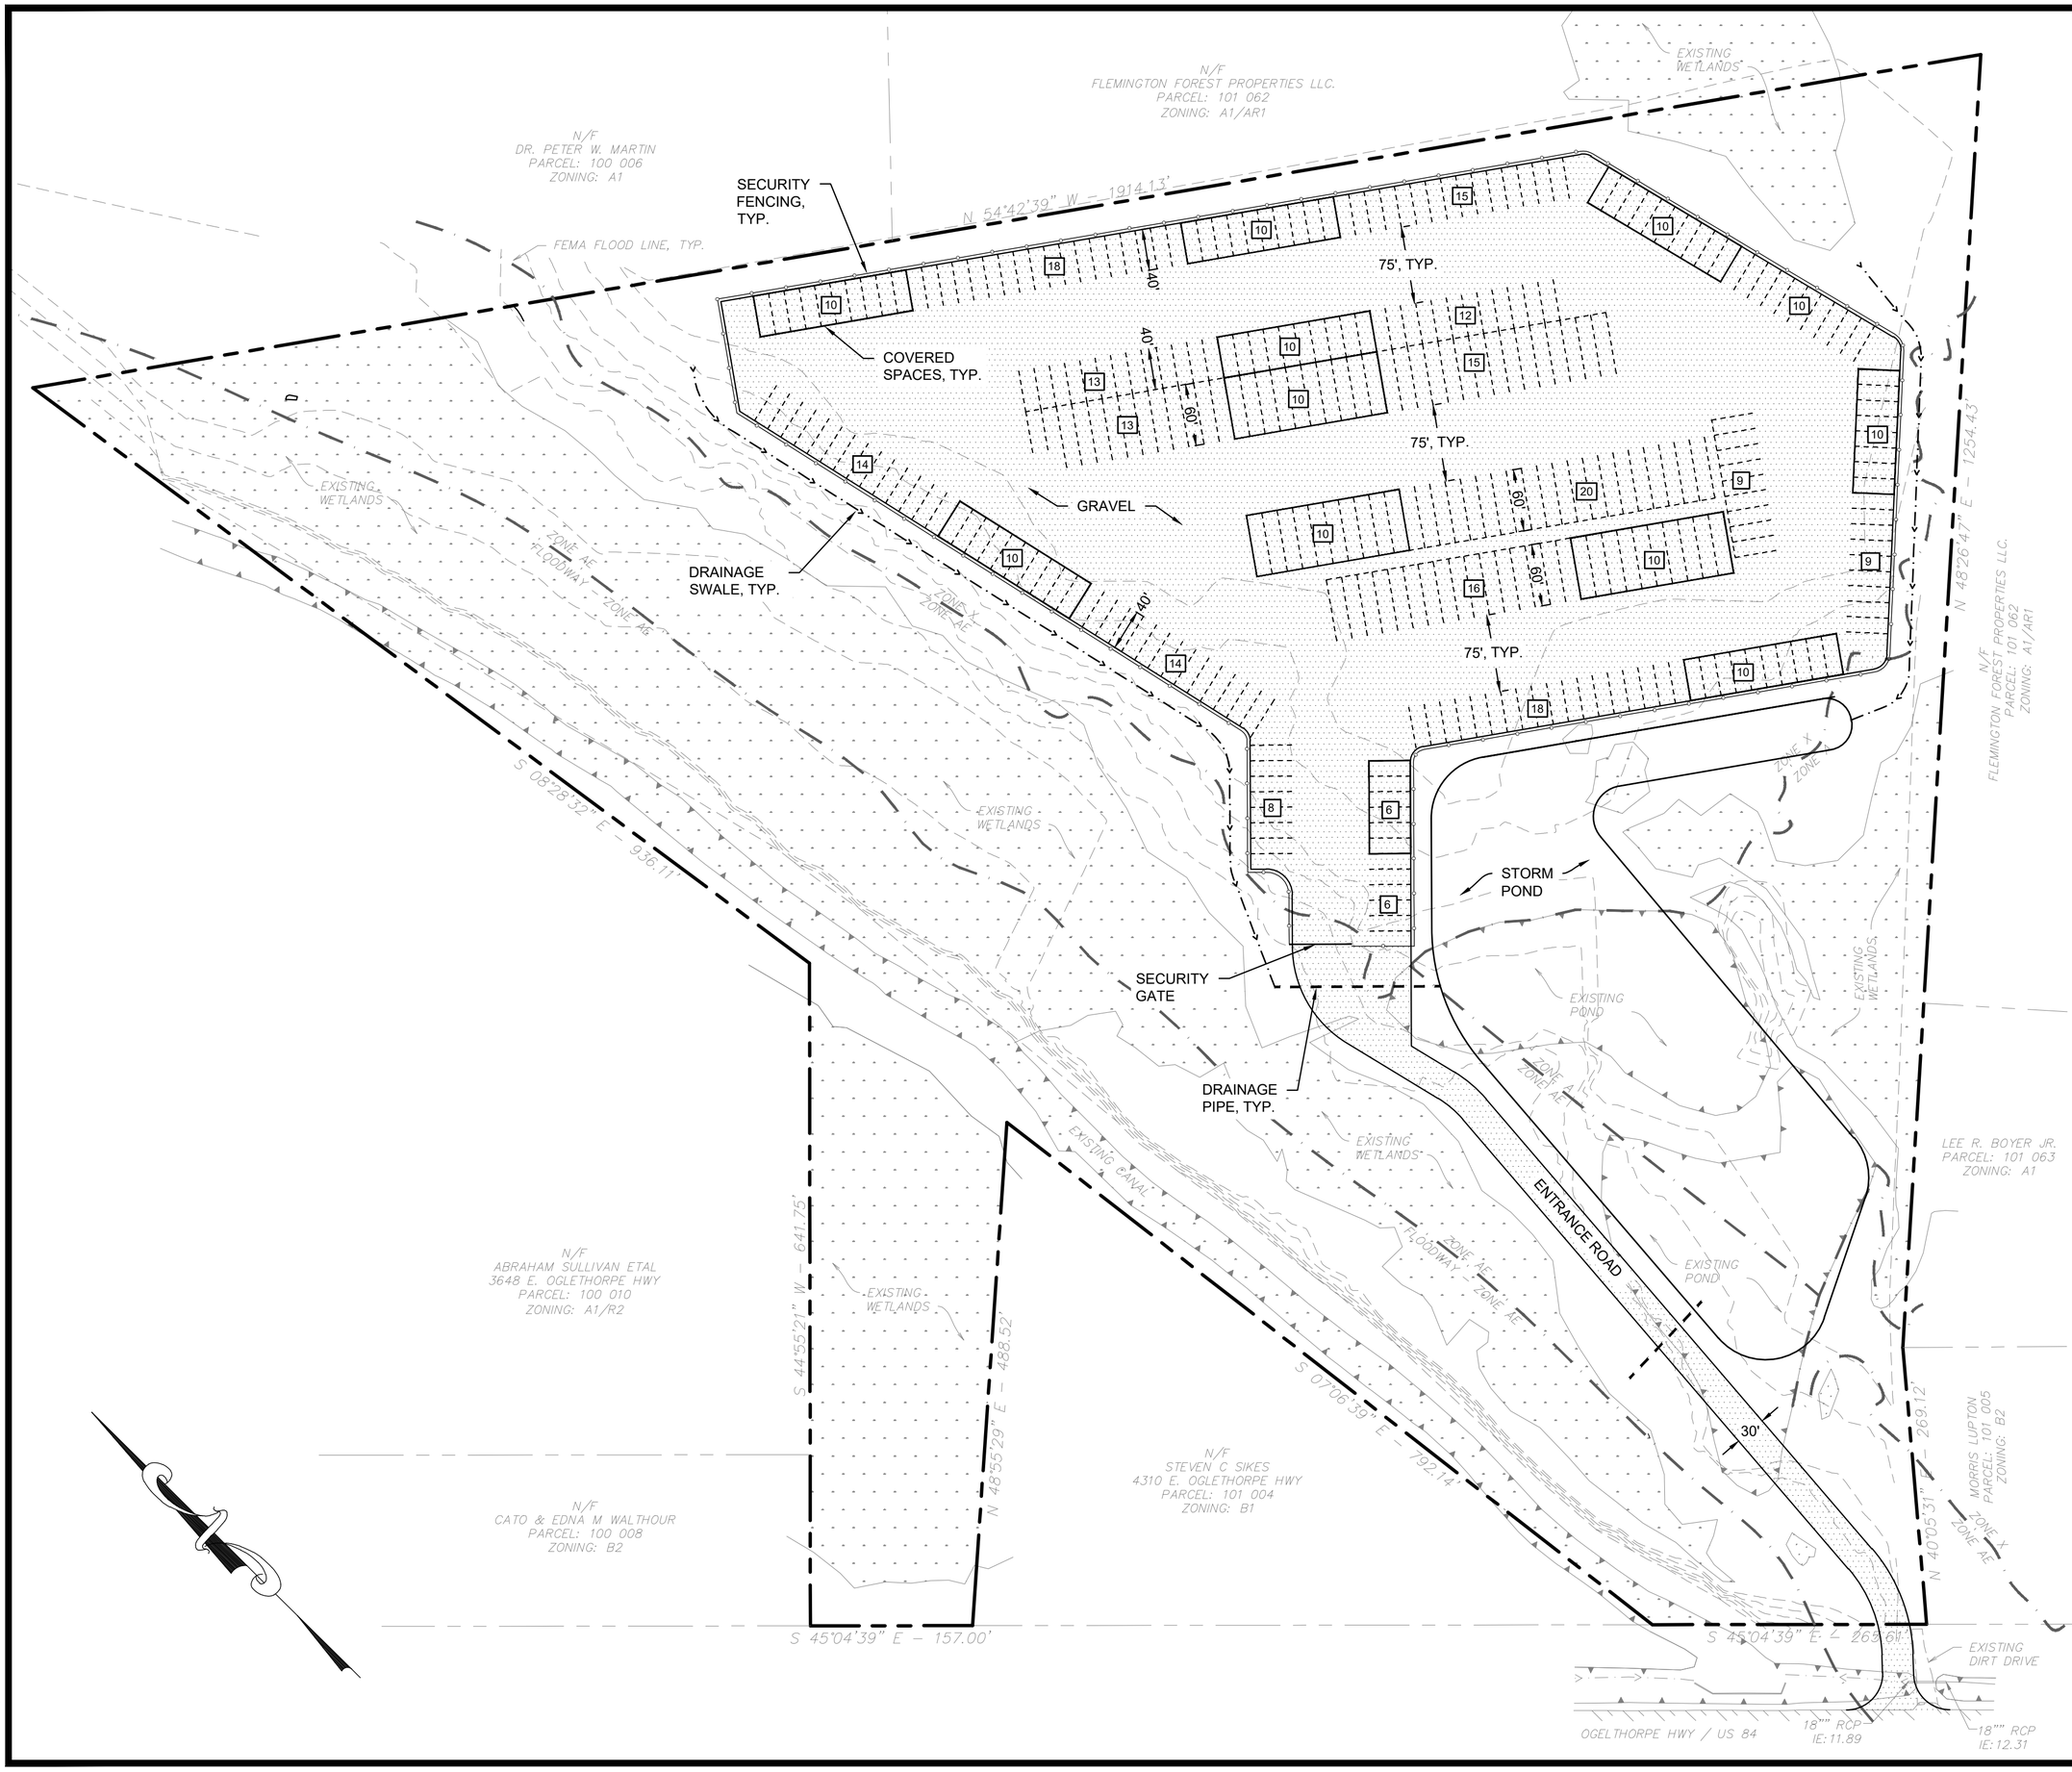

NO.	BY	DATE
-	-	-
-	-	-
-	-	-

100' 50' 0' 100'
GRAPHIC SCALE: 1" = 100'

EMC ENGINEERING SERVICES, INC.
27 Chatham Center S. Suite A
Savannah, GA 31405
Ph: (912) 232-6533
Fax: (912) 233-4580
www.emc-eng.com
CIVIL
MARINE
ENVIRONMENTAL
ALBANY, ATLANTA, AUGUSTA, BRUNSWICK, COLUMBUS, STATESBORO, SAVANNAH, AND GREENVILLE

CONCEPT PLAN

LIBERTY CREEK STORAGE

HWY 84

LIBERTY COUNTY, GEORGIA

Prepared for:
LIBERTY CREEK STORAGE PARTNERS

PROJECT NO.:	23-0113
DRAWN BY:	TCB
DESIGNED BY:	N/A
SURVEYED BY:	N/A
SURVEY DATE:	N/A
CHECKED BY:	ABM
SCALE:	1" = 100'
DATE:	OCT. 2023

SHEET 1 OF 1

O:\2023\23-0113 LIBERTY STORAGE DEVELOPMENT\DWG\23-0113C_M01.DWG 10/18/2023 3:38 PM