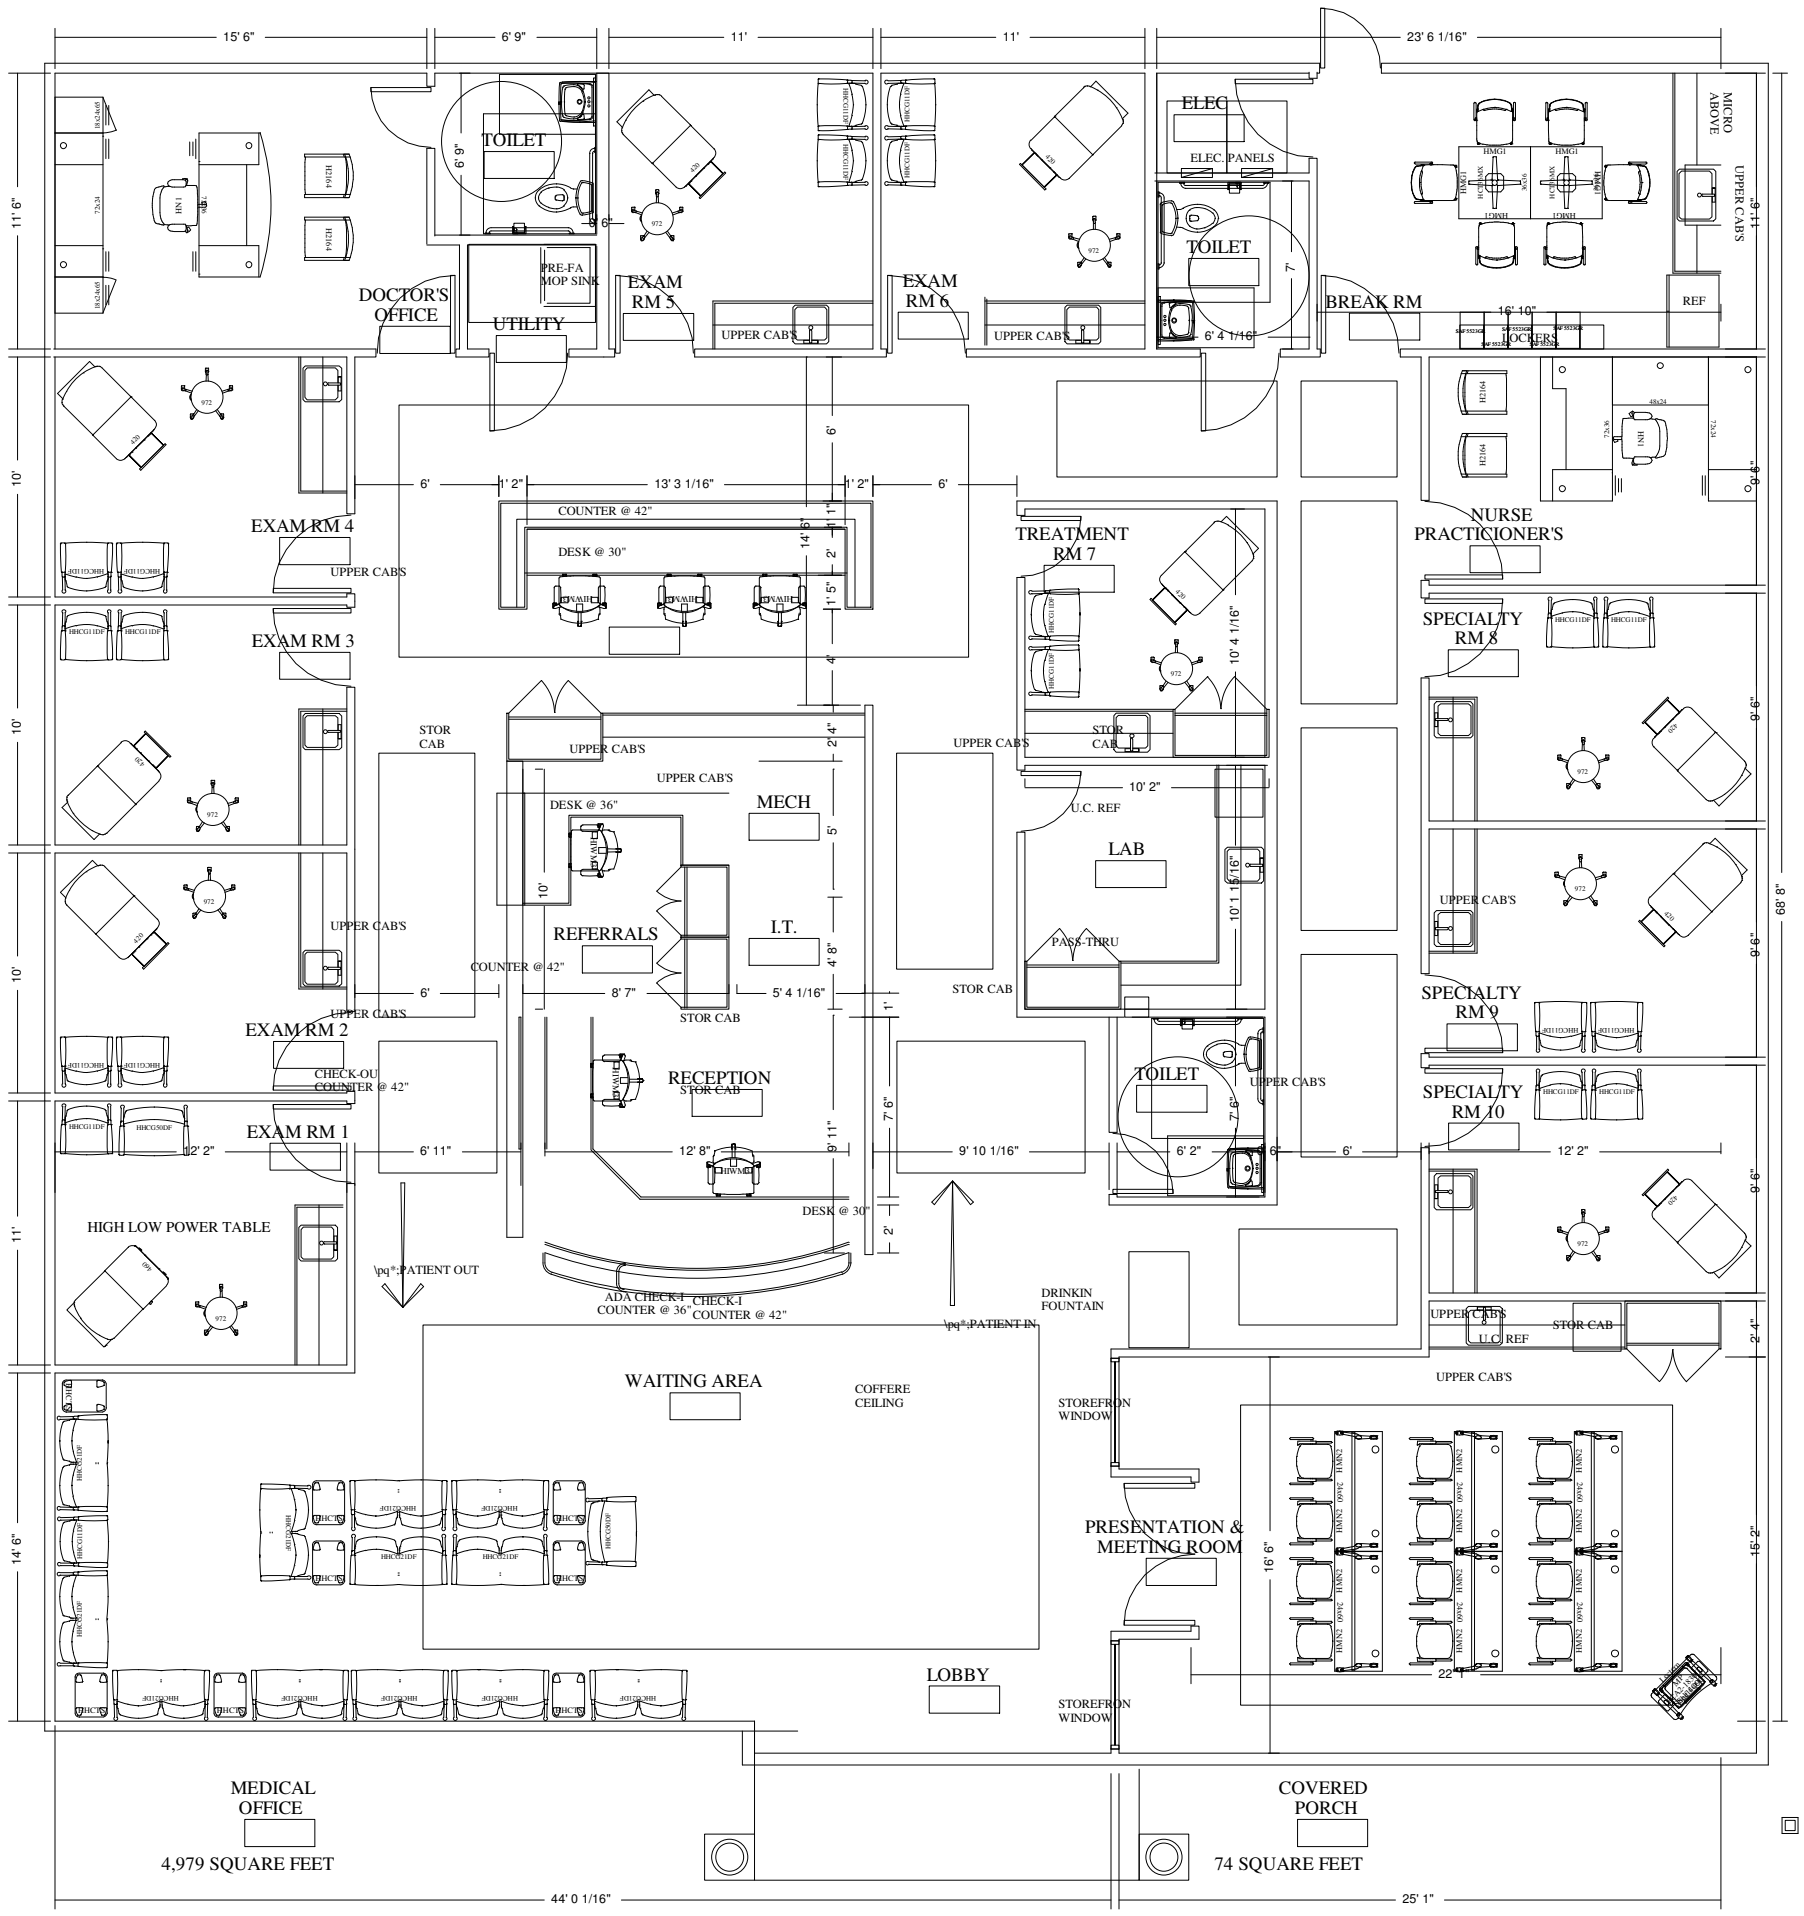

PROJECT: HEALTHY PARTNERS
MALIBAR/ PALM BAY OFFICE
SALES: GA
DRAWN BY: MMC
SCALE: 1/8"=1'-0"
DATE: 11.30.16
REVSION 12.15.16