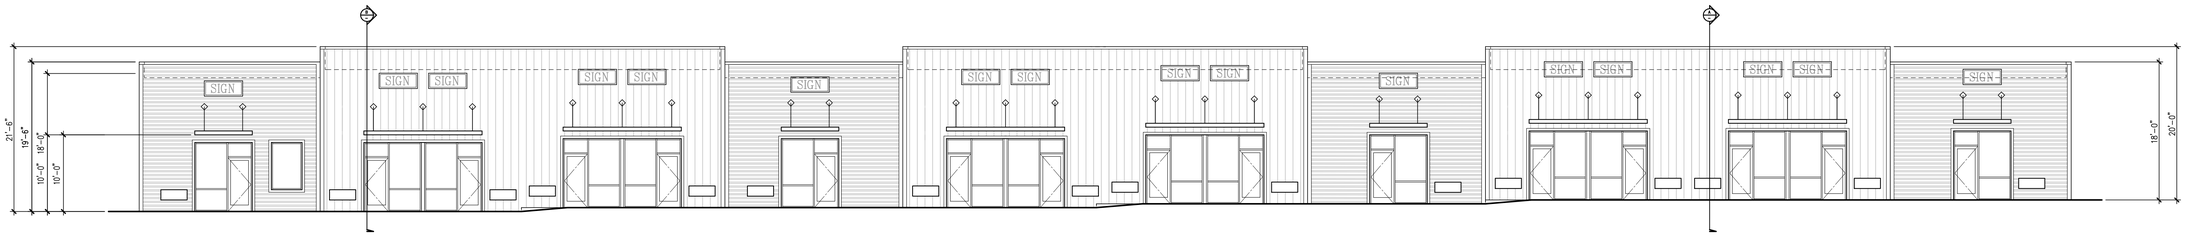

BLDG 2 - FRONT ELEVATION

1/8"=1'-0"

BLDG 2 - LEFT ELEVATION

1/8"=1'-0"

BLDG 2 - RIGHT ELEVATION

1/8"=1'-0"

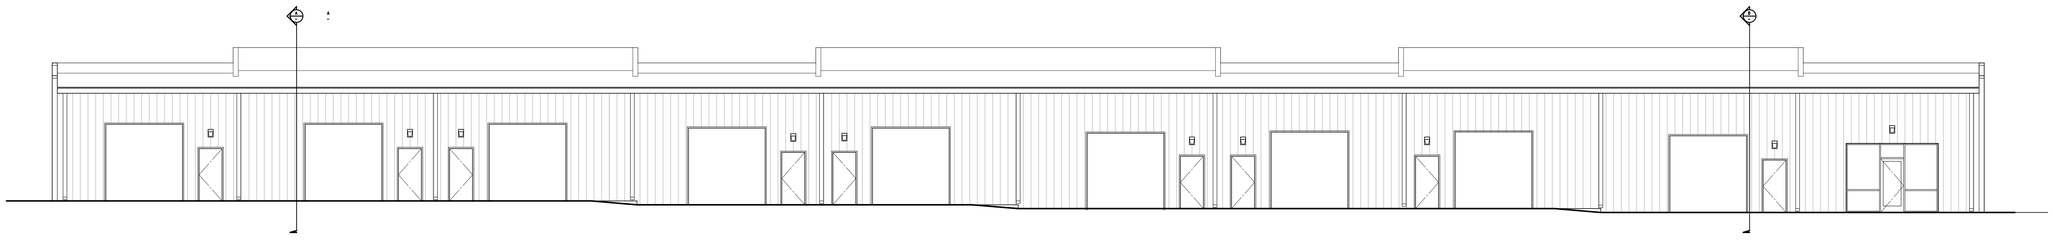

BLDG 2 - REAR ELEVATION

1/8"=1'-0"

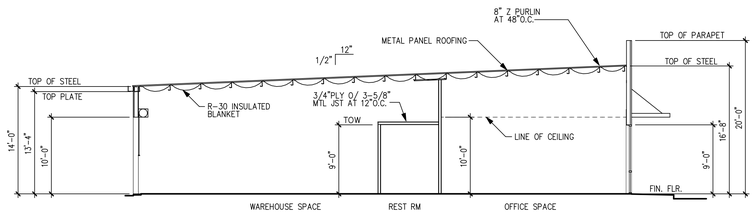

SECTION A

1/8"=1'-0"

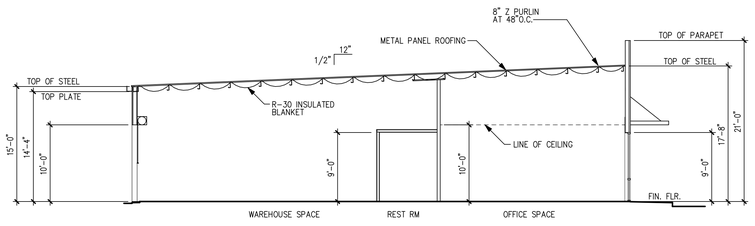

SECTION B

1/8"=1'-0"

Robert L. Herbage Architect
Commercial Architecture + Interior Design
8620 N New Braunfels Ave, Suite 604
San Antonio, TX 78217-5885
Tel: 210.437-3368 Cel: 210.831-3580

SHEET TITLE: BLDG 2 – EXTERIOR ELEVATIONS AND SECTIONS

PROJECT: GILL ROAD BUSINESS PARK
GILL ROAD
BALCONES HEIGHTS, TX 78231

CLIENT: FISHER BROTHERS PROPERTIES, LTD
41 WESTELM CIRCLE, SAN ANTONIO, TX 78230

REVISIONS

1	
2	
3	
4	
5	
6	
7	
8	
9	
10	
11	
12	
13	

APPROVALS

Drawn By:	Staff
Checked By:	RLH
Scale:	1/8"=1'-0"
Date:	11/01/2023

Robert L. Herbage, Architect

ROBERT L. HERBAGE 11158 REGISTERED ARCHITECT STATE OF TEXAS

Electronically Signed: 6/6/2024

THIS DOCUMENT CONTAINS PROPRIETARY AND CONFIDENTIAL INFORMATION BELONG TO ROBERT L. HERBAGE ARCHITECT. BY ACCEPTANCE OF THIS DOCUMENT HAS BEEN ACQUIRED IN CONFIDENCE AND IS AN ACKNOWLEDGEMENT OF THE CONFIDENTIAL AND EXCLUSIVE PROPERTY OF RHA. THIS DOCUMENT OR ITS CONTENTS MAY NOT BE REPRODUCED OR DISCLOSED WITHOUT PRIOR WRITTEN PERMISSION FROM RHA. YOU ARE TO RETURN ALL COPIES ONCE YOUR REQUIREMENTS ARE SATISFIED.

DATE PRINTED
6/6/2024

PROJECT NO.
23-0290

SHEET NO.	REV.
A04.1	△

© Robert L. Herbage Architect

LAST SAVE: 6/6/2024 5:46 PM
FILE: E:\2023\23-0290 Gill Rd Office Park, Bl\TX\Architecture\Planset\Rev 1\23-0290-A04-1-rn121.dwg