PARKING INVENTORY

PARKING BAY NO.	STALL COUNT	H/C STALL COUNT
1	3	
2	9	1
3	13	
TOTAL:	25	1

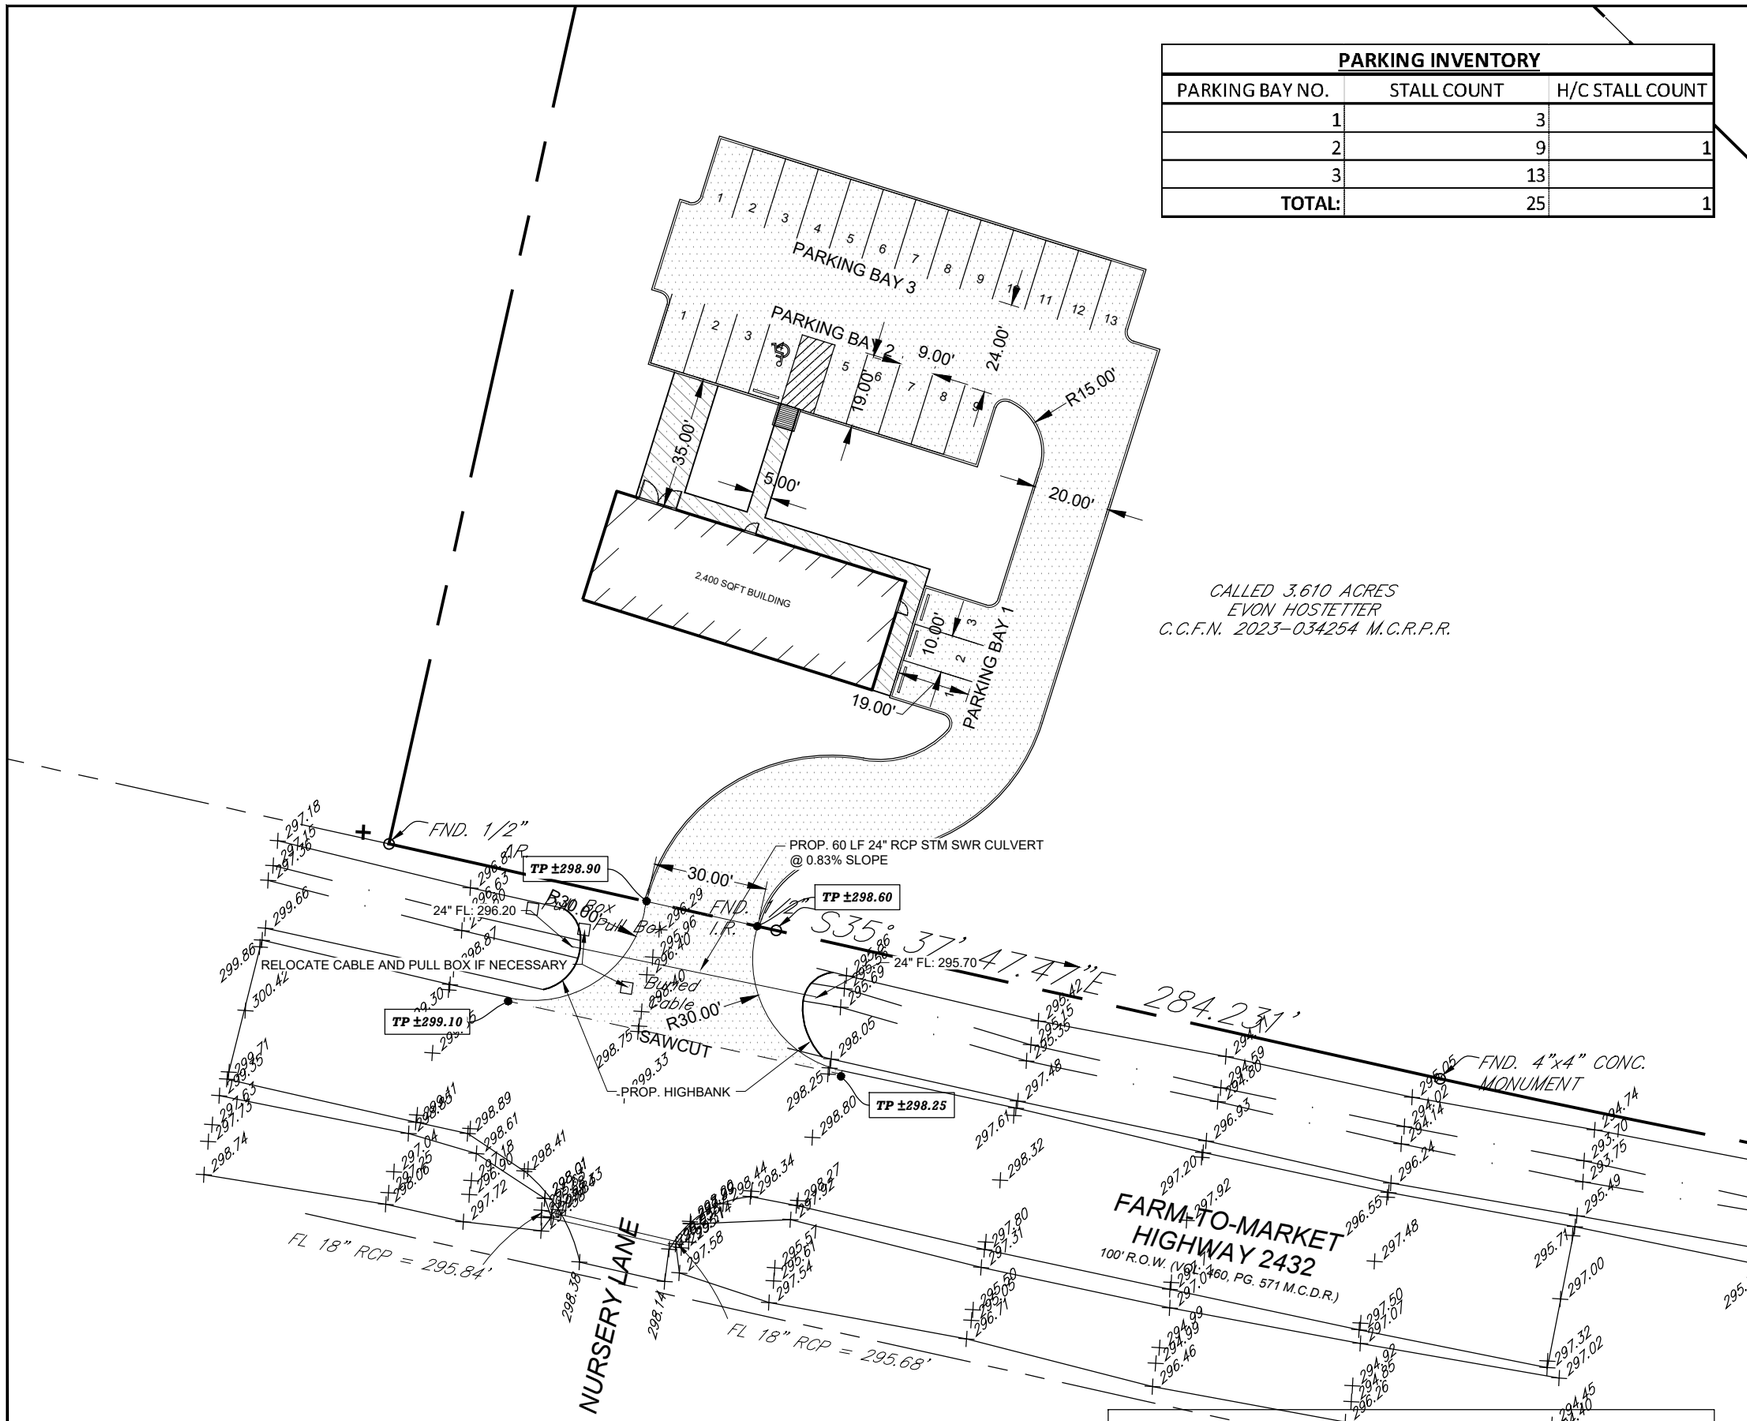

0 20' 40' 80'

SCALE:1" = 40'

SITE AND PAVEMENT LEGEND

- PROP. 7" REINFORCED CONCRETE PAVEMENT
- PROP. 6" REINFORCED CONCRETE PAVEMENT
- PROP. 4 1/2" REINFORCED CONCRETE SIDEWALK
- PROP. GRATE INLET
- PROP. CURB INLET
- WM — PROP. WATER METER
- PROP. MANHOLE
- OH — OVERHEAD POWER LINE
- // — FENCE LINE

NOTE:

MASTER SITE PLAN IS TO BE COMPLETED BY OTHERS. SITE PLAN SHOWN WITHIN DRAWING IS PRELIMINARY AND SUBJECT TO CHANGE

STATE OF TEXAS
GAVIN P. STEVENS
134586
LICENSED
PROFESSIONAL ENGINEER

8/23/23

PRD LAND DEVELOPMENT SERVICES
TBPE Firm Registration No.: F-17238
12621 Fenherwood Suite 200
Houston, Texas 77014
(281) 760-1541

PROJECT NOTES:

PROJECT NAME: FM 2432 DRIVEWAY

SHEET NAME: SITE PLAN

DATE.: Aug. 23, 2023

SHEET No.: EXHIBIT 4

Drawing: Z:\Project Files\0356 (Stewart Hostetter)\0100 (FM 2432 Driveway)\CAD\EXHIBIT 3 - SITE PLAN.dwg Last Plotted: Wed Aug 23, 2023 - 2:21pm By: Trey