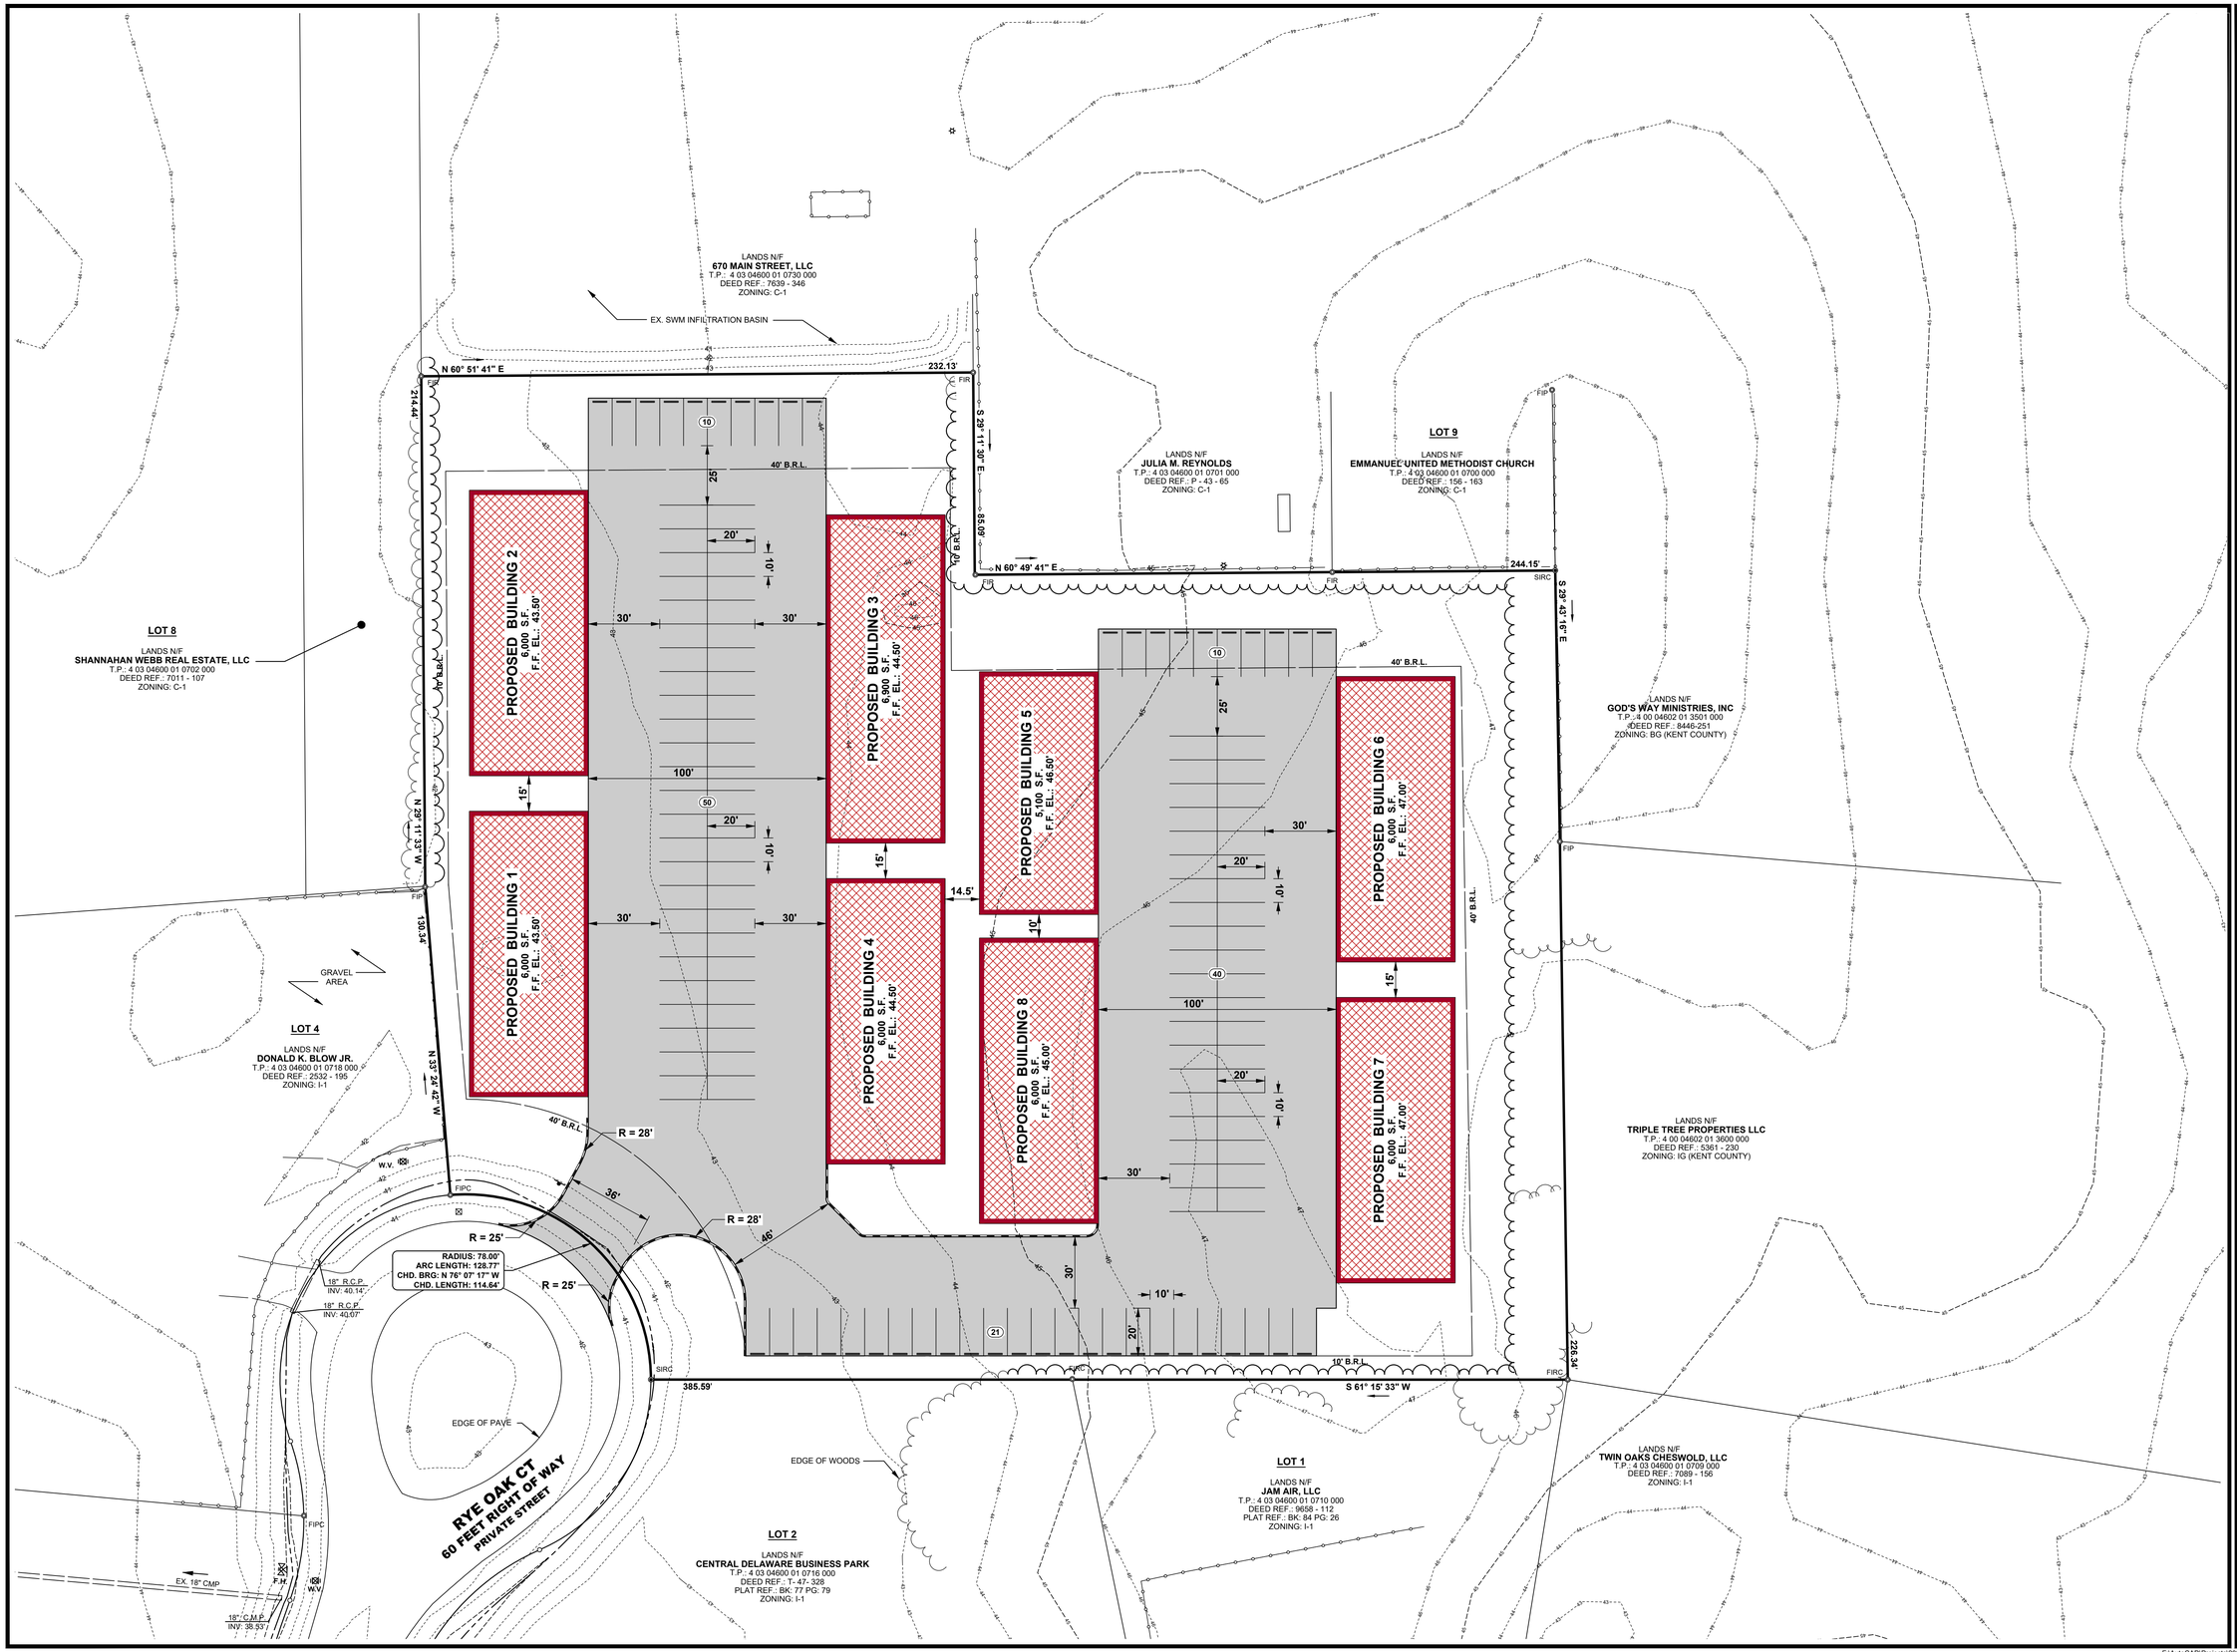

BECKER MORGAN GROUP

ARCHITECTURE
ENGINEERING

Delaware
309 South Governors Avenue
Dover, DE 19904
302.734.7950
The Tower at STAR Campus
100 Discovery Boulevard, Suite 102
Newark, DE 19713
302.369.3700

Maryland
312 West Main Street, Suite 300
Salisbury, MD 21801
410.546.9100

North Carolina
3333 Jaeckle Drive, Suite 120
Wilmington, NC 28403
910.341.7600

www.beckermorgan.com

PROJECT TITLE

LANDS OF
CENTRAL DELAWARE BUSINESS PARK

RYE OAK CT
TOWN OF CHESWOLD
KENT COUNTY, DE

SHEET TITLE

SITE PLAN

0 15 30 60
SCALE: 1" = 30'

ISSUE BLOCK

MARK	DATE	DESCRIPTION

LAYER STATE: C-201

PROJECT NO.:	2021217.00
DATE:	10/19/2021
SCALE:	1" = 30'
DRAWN BY: A.C.F.	PROJ. MGR.: J.D.R.

SHEET
C-201

COPYRIGHT 2021

F:\AutoCAD\Projects\2021\2021217\DWG\2021217-SITE-C3D21.dwg, Apr 11, 2022 - 2:18pm