THIS DRAWING OR DOCUMENT AND INFORMATION SET FORTH HEREIN ARE THE PROPERTY OF SIONAS ARCHITECTURE, PC AND SHALL NOT BE USED OR DISCLOSED EXCEPT IN ACCORDANCE WITH WRITTEN PERMISSION

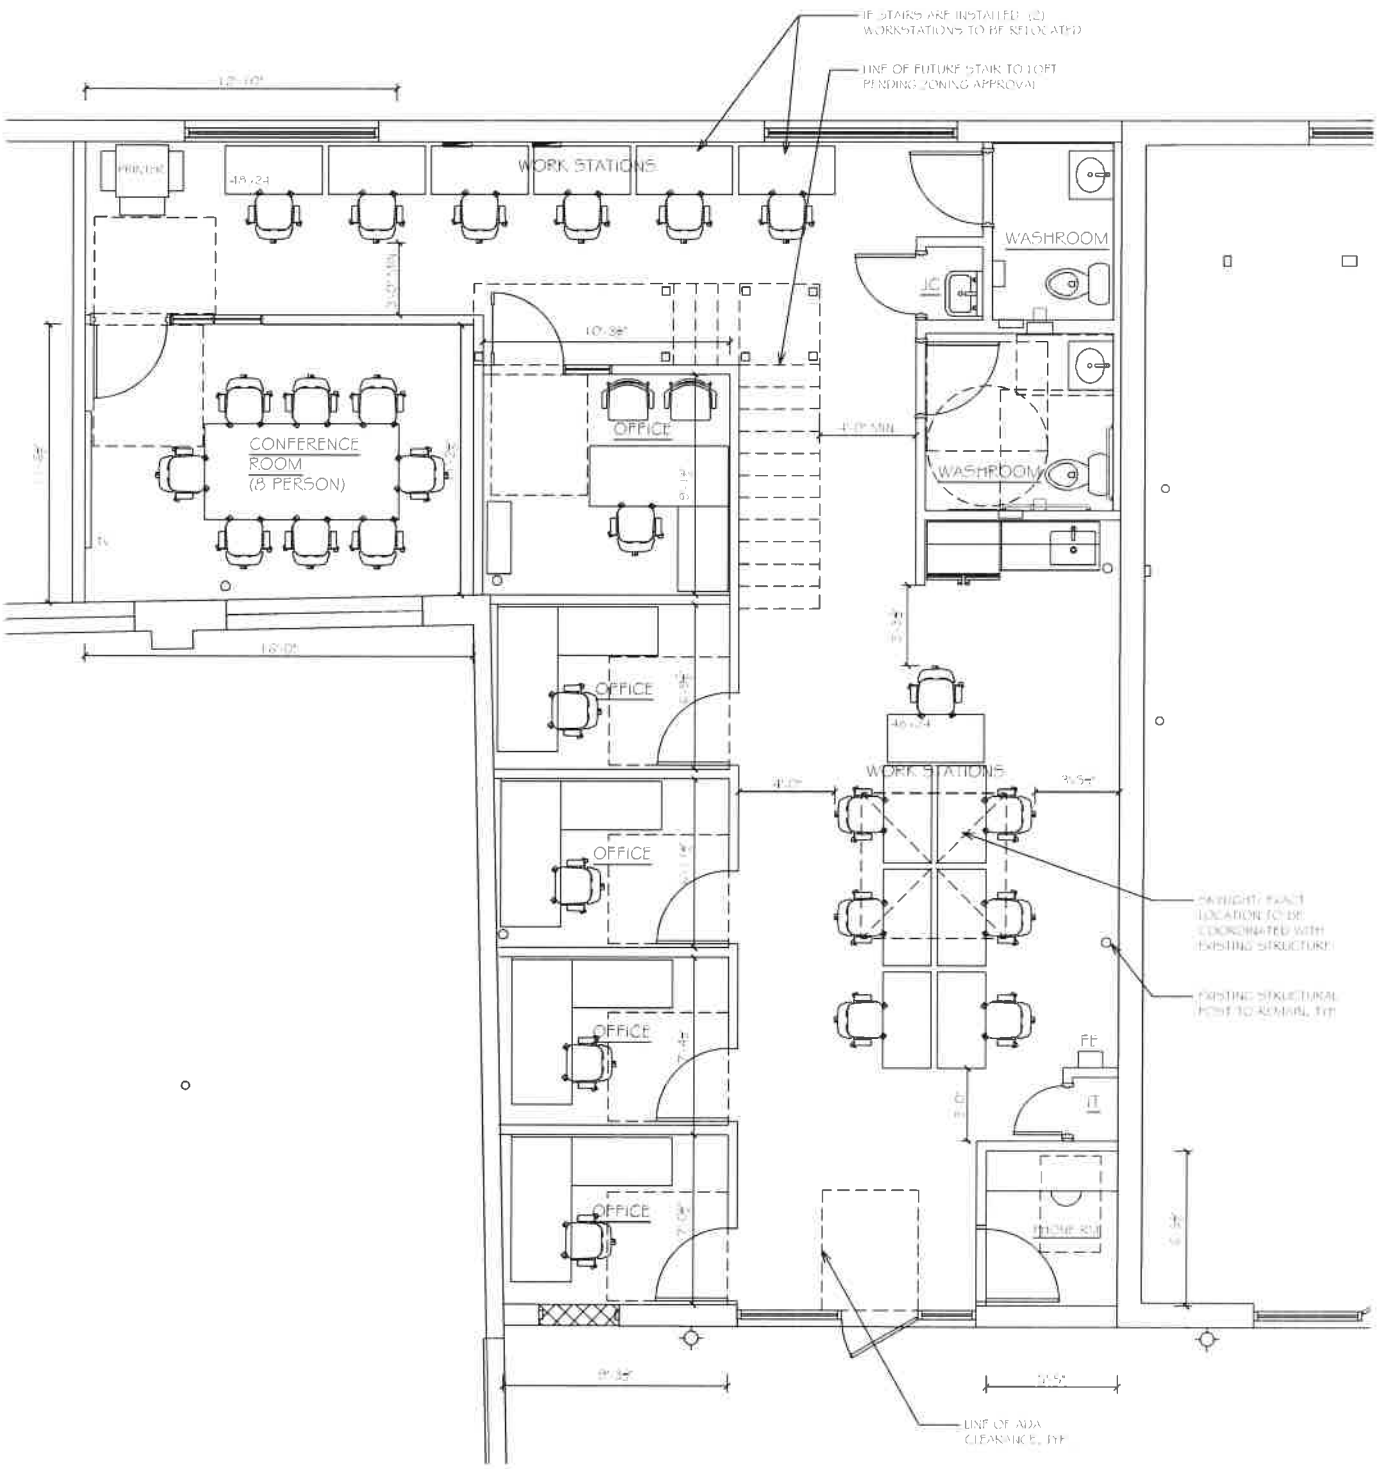

1 PROPOSED FIRST FLOOR PLAN

SCALE : 1/8" = 1'-0"