ALL REPORTS, SPECIFICATIONS, COMPUTER FILES, FIELD DATA AND OTHER DOCUMENTATION PREPARED BY KASPER ARCHITECTURE & DEVELOPMENT, INC. (KAD) AS INSTRUMENTS OF SERVICE SHALL REMAIN THE PROPERTY OF KAD. KAD SHALL RETAIN ALL COMMON LAW, STATUATORY AND OTHER RESERVED RIGHTS, INCLUDING THE COPYRIGHT THERETO. THIS DRAWING SHALL NEVER BE REPRODUCED IN WHOLE OR IN PART WITHOUT THE EXPRESS WRITTEN PERMISSION OF KAD

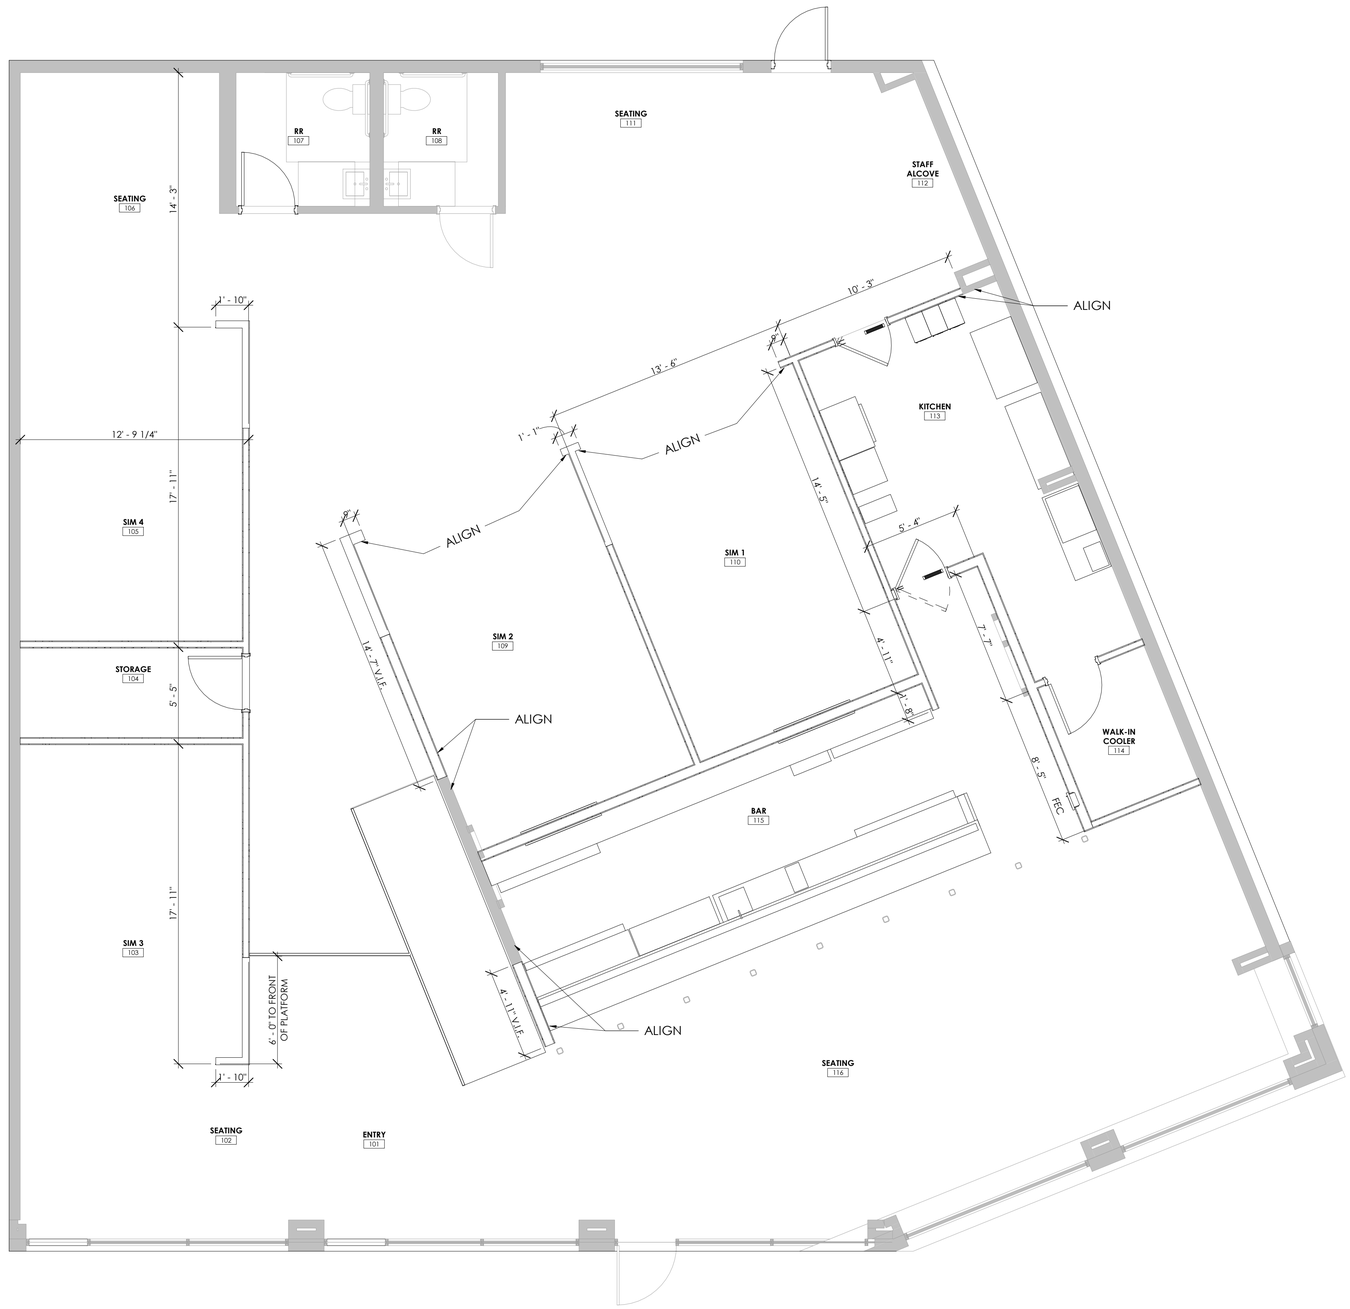

N

1 DIMENSION FLOOR PLAN
1/4" = 1'-0"

GENERAL DIM. PLAN NOTES:

1. REFER TO ARCHITECTURAL FLOOR PLAN FOR ADD'L INFO
2. ALL EXPANSION WALL JOINTS ARE DIMENSIONED ON THIS PLAN. REFER TO STRUCTURAL CRITERIA FOR ADD'L INFO
3. ALL INTERIOR WALL DIMENSIONS ARE TAKEN FROM THE FACE OF STUD.

kasper architects + assoc.

10175 Fortune Parkway, Suite 701
Jacksonville, FL 32256
p 904.683.9201

www.kasperarch.com
FL License No.: AA26000802

McVEIGH&MANGUM ENGINEERING · INC

ERIK C. KASPER AR#0017162

FORE SCORE

1407 ATLANTIC BLVD
JACKSONVILLE, FL
32207

PROJECT NO.:	21533
DATE:	NOV. 23, 2021
SUBSEQUENT ISSUES:	

DIMENSION FLOOR PLAN

A2.2

DRAWN BY:	VC
CHECKED BY:	Checker

DESIGN DEVELOPMENT

© 2021