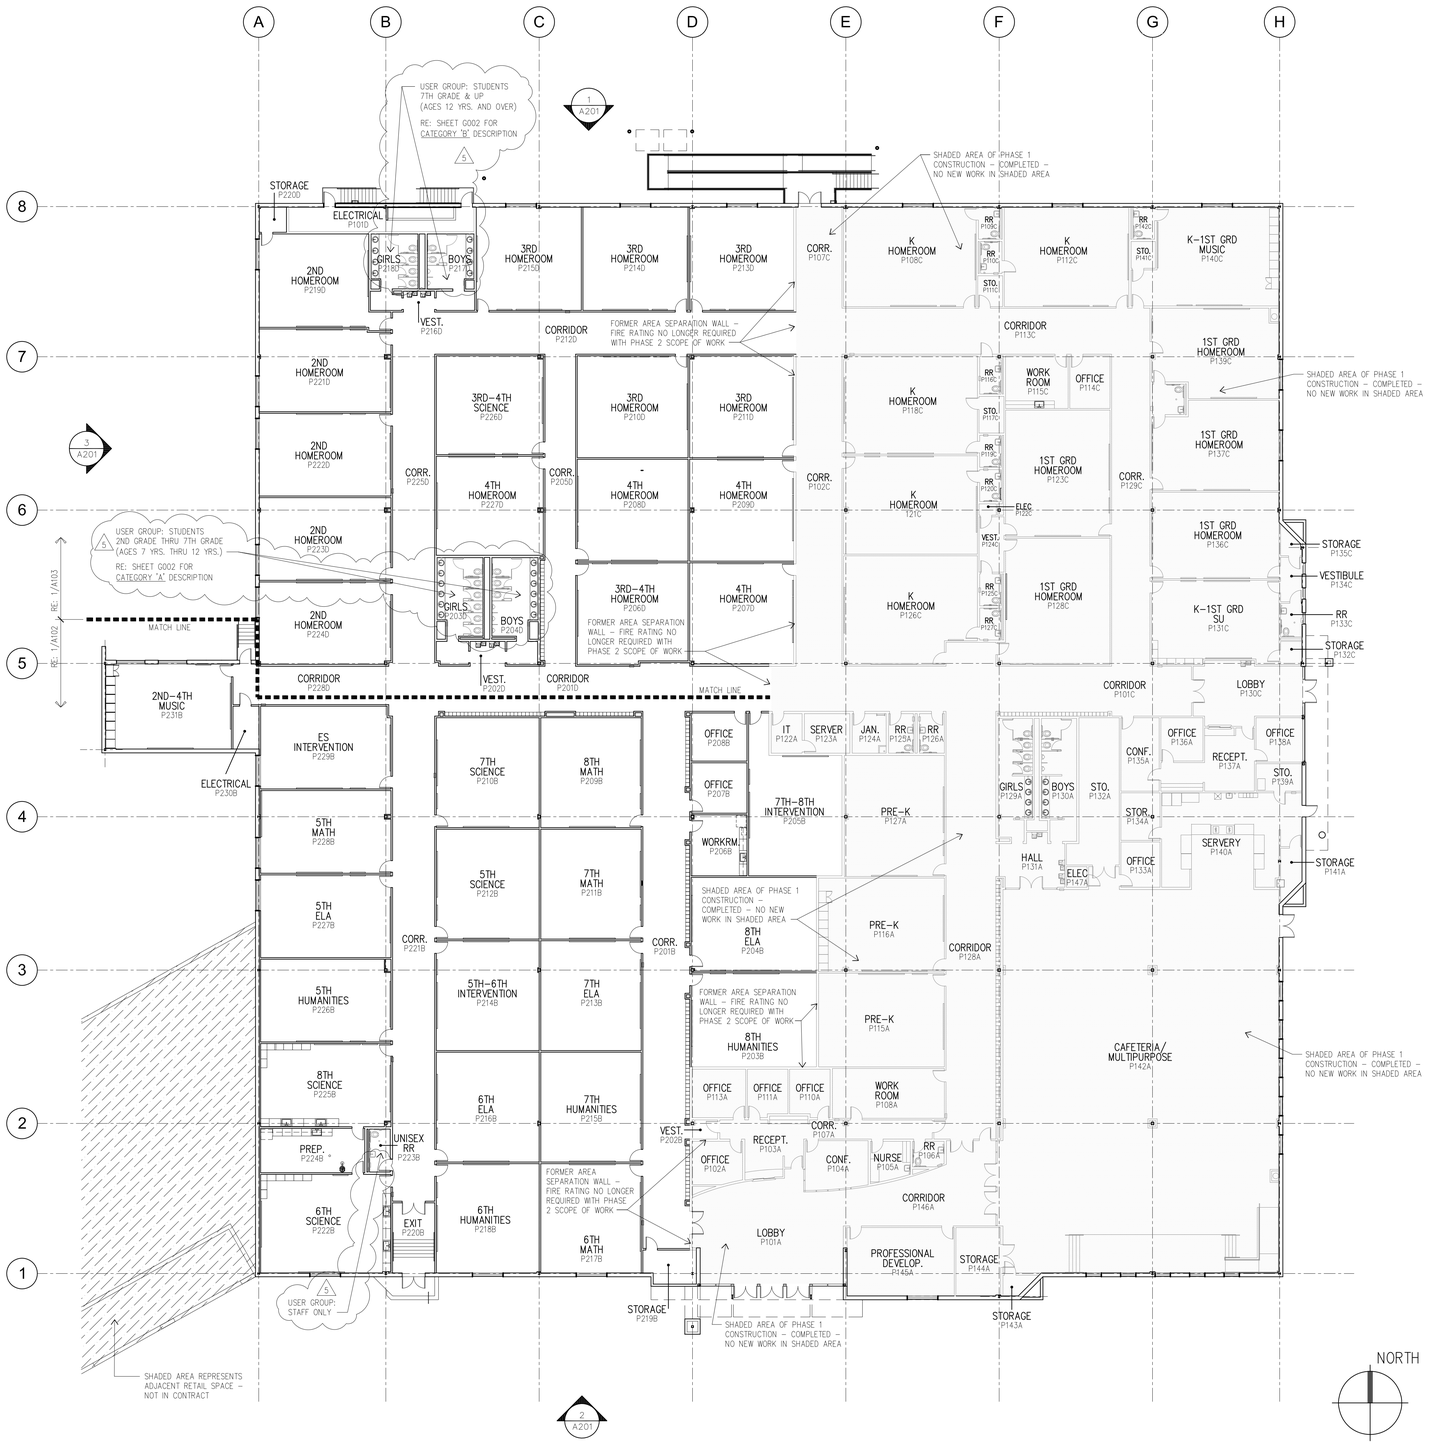

KEYMAP

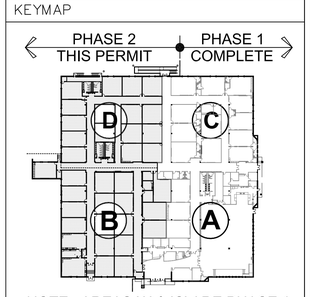

NOTE: AREAS 'A' & 'C' ARE PHASE 1 COMPLETE AND NOT IN CONTRACT

COMPREHENSIVE FLOOR PLAN

SCALE: 1/16" = 1'-0"

1

KIPP

2007 Ea architects

DAWSON VAN ORDEN
CIVIL • MECHANICAL • ELECTRICAL • PLUMBING
5850 SAN FELIPE, SUITE 140, HOUSTON TX 77057
office: 713.266.8984
www.dvoeng.com
REGISTRATION NO. F-8334

9/8/14

No.	Description	Date
	ISSUE FOR PRICING	JUNE 13, 2014
	ISSUE FOR PERMIT	JULY 15, 2014
5	ADDENDUM NO. 5	SEP. 8, 2014

KIPP: DFW PUBLIC SCHOOLS
KIPP DESTINY

CLASSROOM BUILDING PHASE 2

3663 CAMP WISDOM RD
DALLAS, TX 75237

COMPREHENSIVE FLOOR PLAN

Project Number	14005
Date	Sept.8, 2014
Drawn By	
Checked By	

A101

Scale