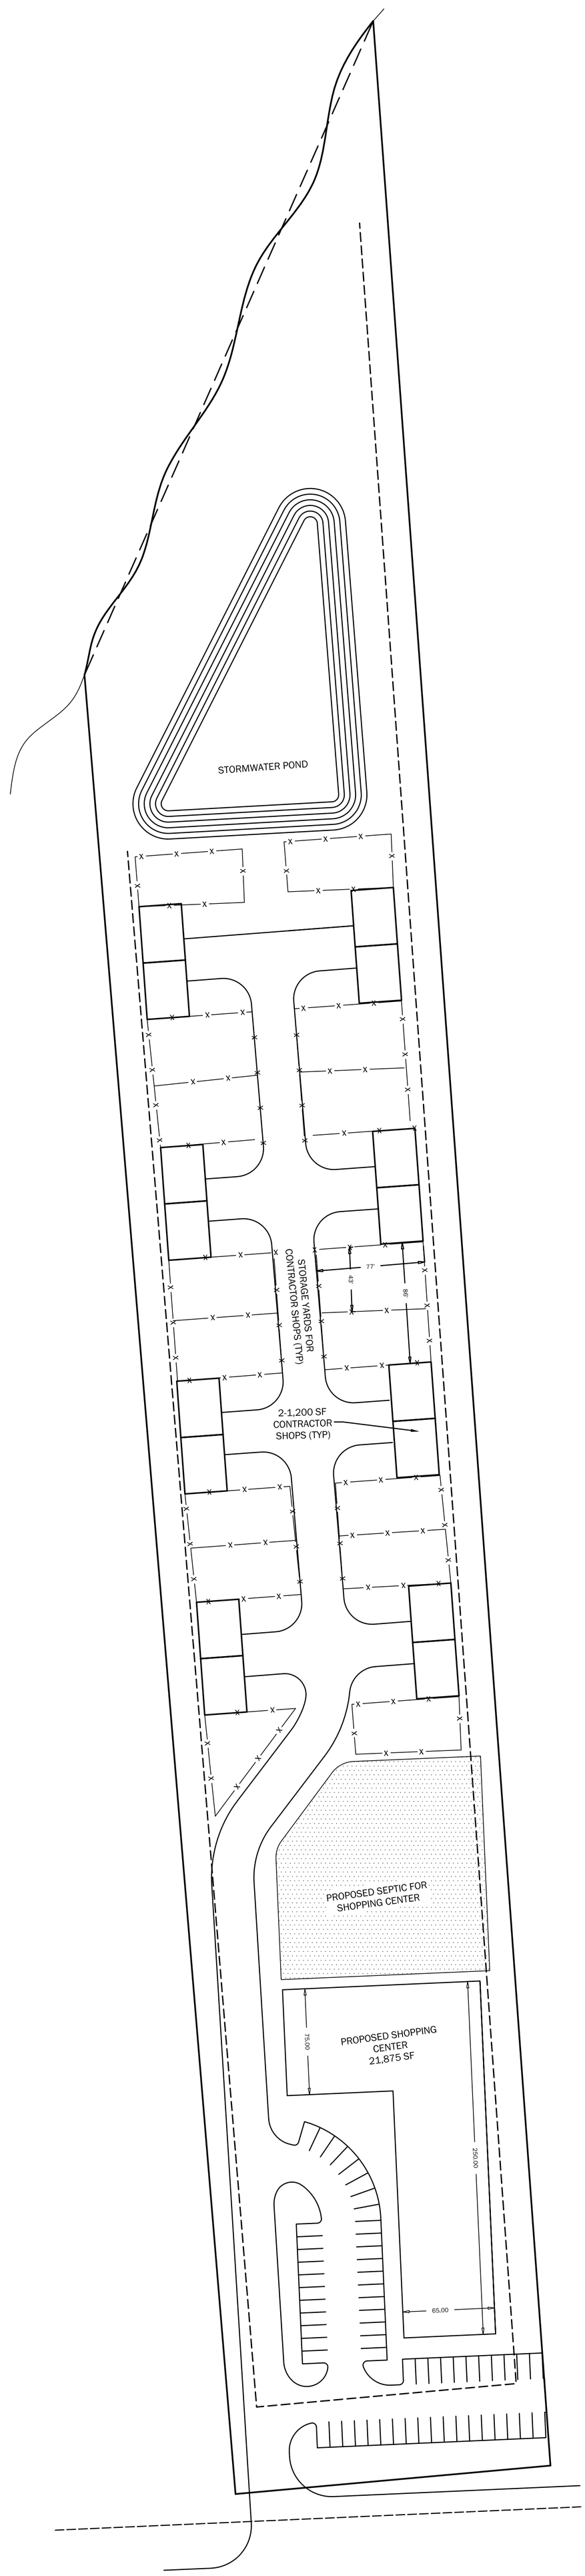
STORMWATER POND
STORAGE YARDS FOR
CONTRACTOR SHOPS (TYP)
77'
43'
86'
2-1,200 SF
CONTRACTOR
SHOPS (TYP)
PROPOSED SEPTIC FOR
SHOPPING CENTER
PROPOSED SHOPPING
CENTER
21,875 SF
75.00
250.00
65.00