SOUTH ELEVATION

scale: 1/4" - 1'-0"

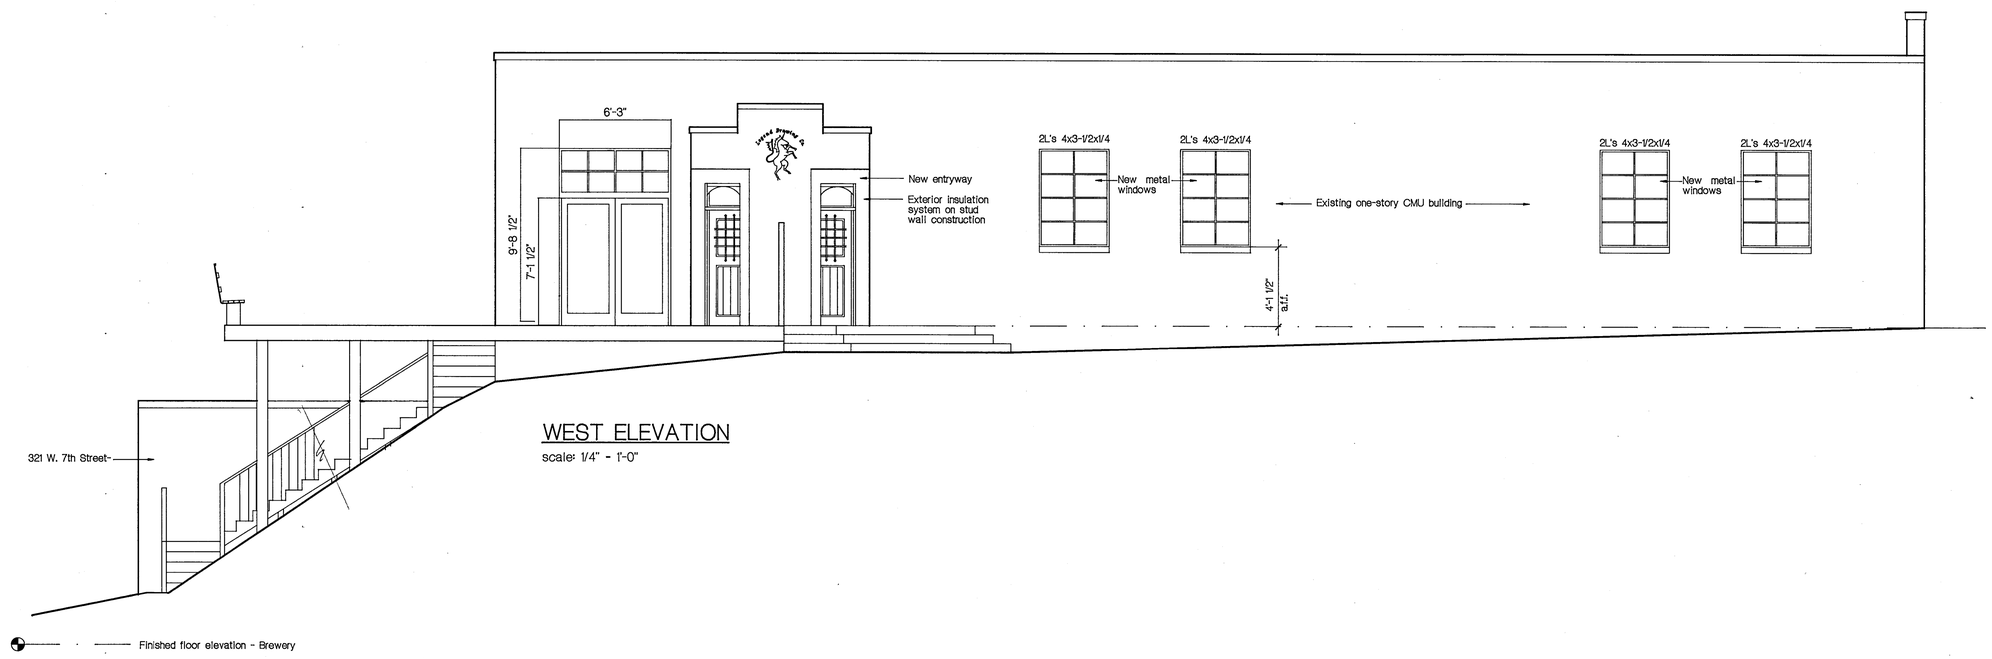

WEST ELEVATION

scale: 1/4" - 1'-0"

COMMONWEALTH OF VIRGINIA
DOUGLAS J. HASKSBERGER
23/06594
ARCHITECT

CATHERINE FARMER DESIGN
INTERIOR, EXTERIOR & LANDSCAPE DESIGN
1519 FLOYD AVENUE
(804) 359-0497
RICHMOND, VIRGINIA
FAX (804) 225-0323

Legend Brewing Company

323 W. 7nd Street
Richmond, Virginia

Issued	Drawn
6/25/93	CJF

Project No.
9301

Checked by:

Revisions:

Plot Scale: 1/4" - 1'-0"

Sheet Title:
SOUTH & WEST ELEVATIONS

A3