LEGEND

SYMBOL		DETAIL
	SEEDED AND STRAWED LIMITS	-/-
	PROPOSED TREE	1,2/CX-104
	PROPOSED SHRUBS	3/CX-104

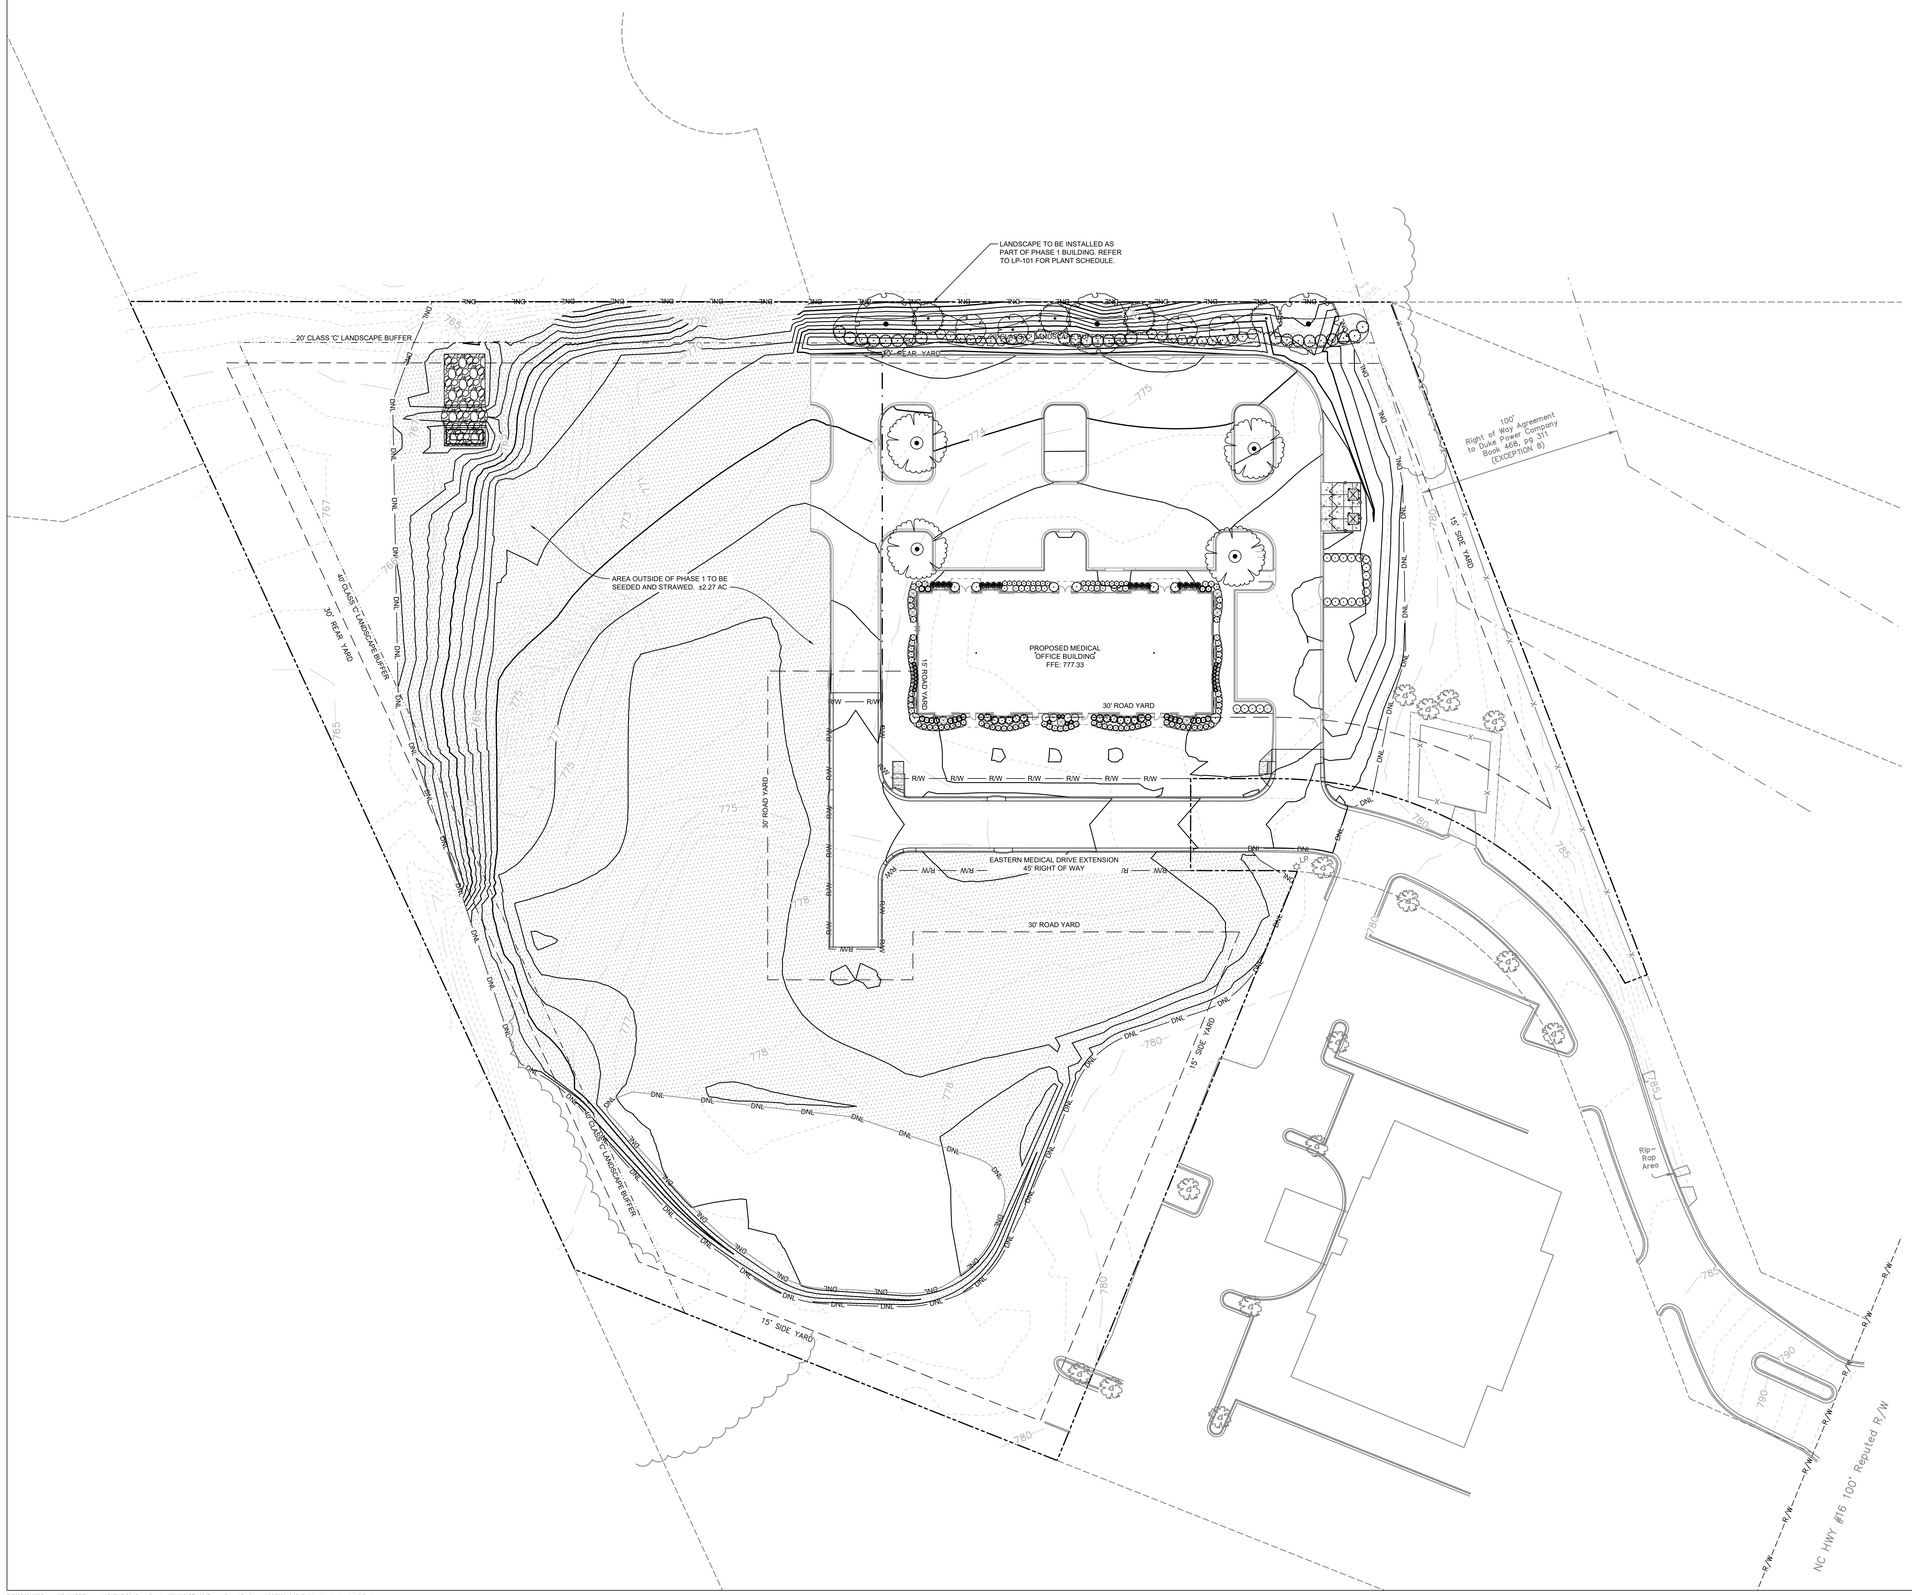

1. CONTRACTOR IS RESPONSIBLE FOR PLACEMENT OF ALL BARRICADES, SIGNAGE, FLAGGERS, SHORING, ETC., TO ENSURE THE SAFETY OF WORKERS AND THE PUBLIC.
2. ALL PAVEMENT CUTS SHALL BE REPLACED ACCORDING TO NORTH CAROLINA DEPARTMENT OF TRANSPORTATION AND LINCOLN COUNTY PUBLIC UTILITIES.

VISIO VERTERE VIRTUTE

V3 Southeast
2923 S. Tryon Street, Suite 320
Charlotte, NC 28203
p: 704-940-2883
www.v3co.com
landscape architecture I planning I civil engineering I surveying

Lischerong Development Group

6256 Sharon Hills Road
Charlotte, NC 28210
704-750-0368
lischerongdevelopment.com

LDG LISCHERONG DEVELOPMENT GROUP

Denver NC-16 Medical Office Building

N NC-16 Business Hwy
Denver, NC 28037

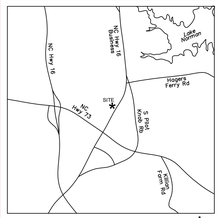

VICINITY MAP N.T.S.

TOPOGRAPHIC SURVEY DATED OCTOBER 04, 2022 PROVIDED BY CARDINAL CIVIL RESOURCES, 1901 ASSOCIATES LANE, SUITE C, CHARLOTTE, NC 28217. 980-310-6133.

SOUTHEAST P.C. PROFESSIONAL ENGINEERING C-4911 C-672 NORTH CAROLINA

NORTH CAROLINA PROFESSIONAL ENGINEER SEAL 35711 DAVID S. KLAUSMAN 6/26/23

Disclaimer ©2023:
Information contained in this document is the property of V3 Southeast and the project client listed on this document. The reproduction, copying, and other use without written consent is prohibited and may be subject to legal action to the fullest extent possible.

SCALE: 1"= 30'
0 15' 30' 60'

DATE: 04.26.2023	PM: DSK
DRAWN BY: DSK	REVIEWED BY: DSK

PROJECT NUMBER: 221037.01

LANDSCAPE AND SEEDING PLAN

REVISIONS:

2	06.26.23	2nd County EC Comments

2 CE-102A

100% CONSTRUCTION DOCUMENTS