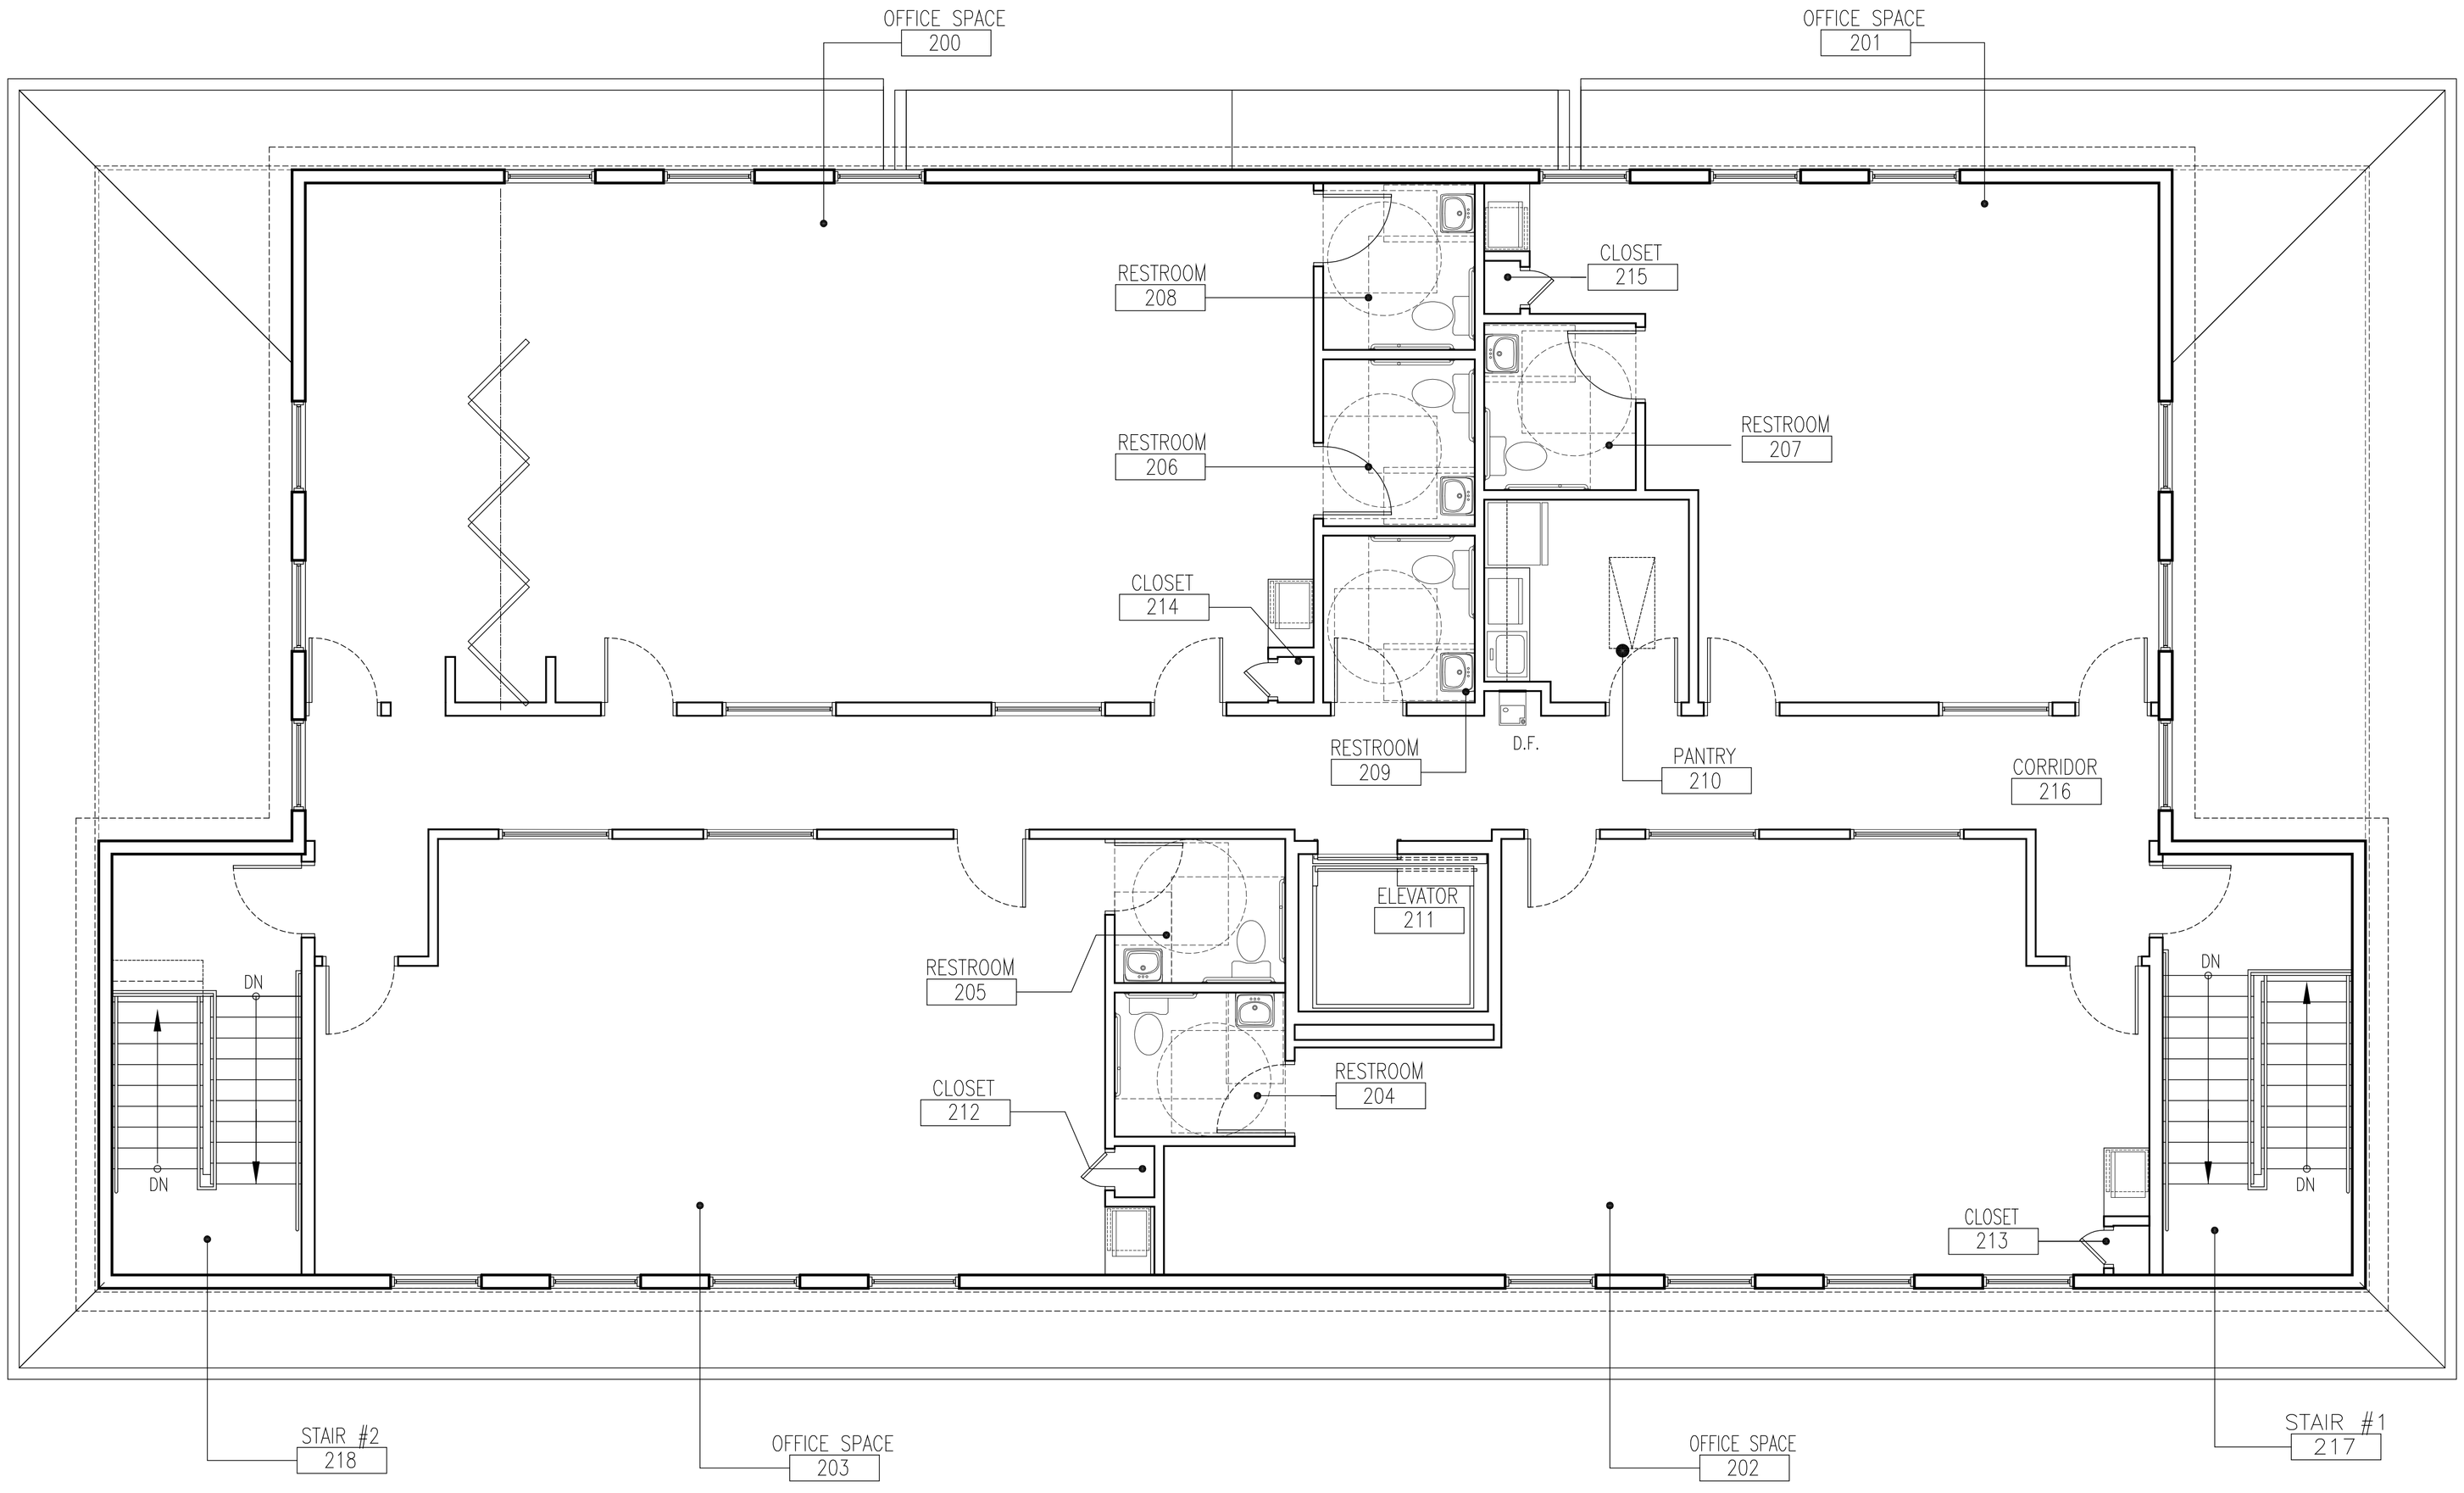

SECOND FLOOR PLAN

SCALE: 1/4"=1'-0"

rev	date	by	remarks

project: OFFICE SPACE FOR L2M CONSTRUCTION

drwg title: SECOND FLOOR PLAN

job # L2M	
drawn by DRAWN	date DATE
chk by CHECKED	date DATE
drawing #	DWG OP

drawing number
A-121.00