
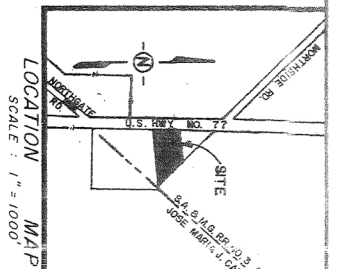


SECTION C-C

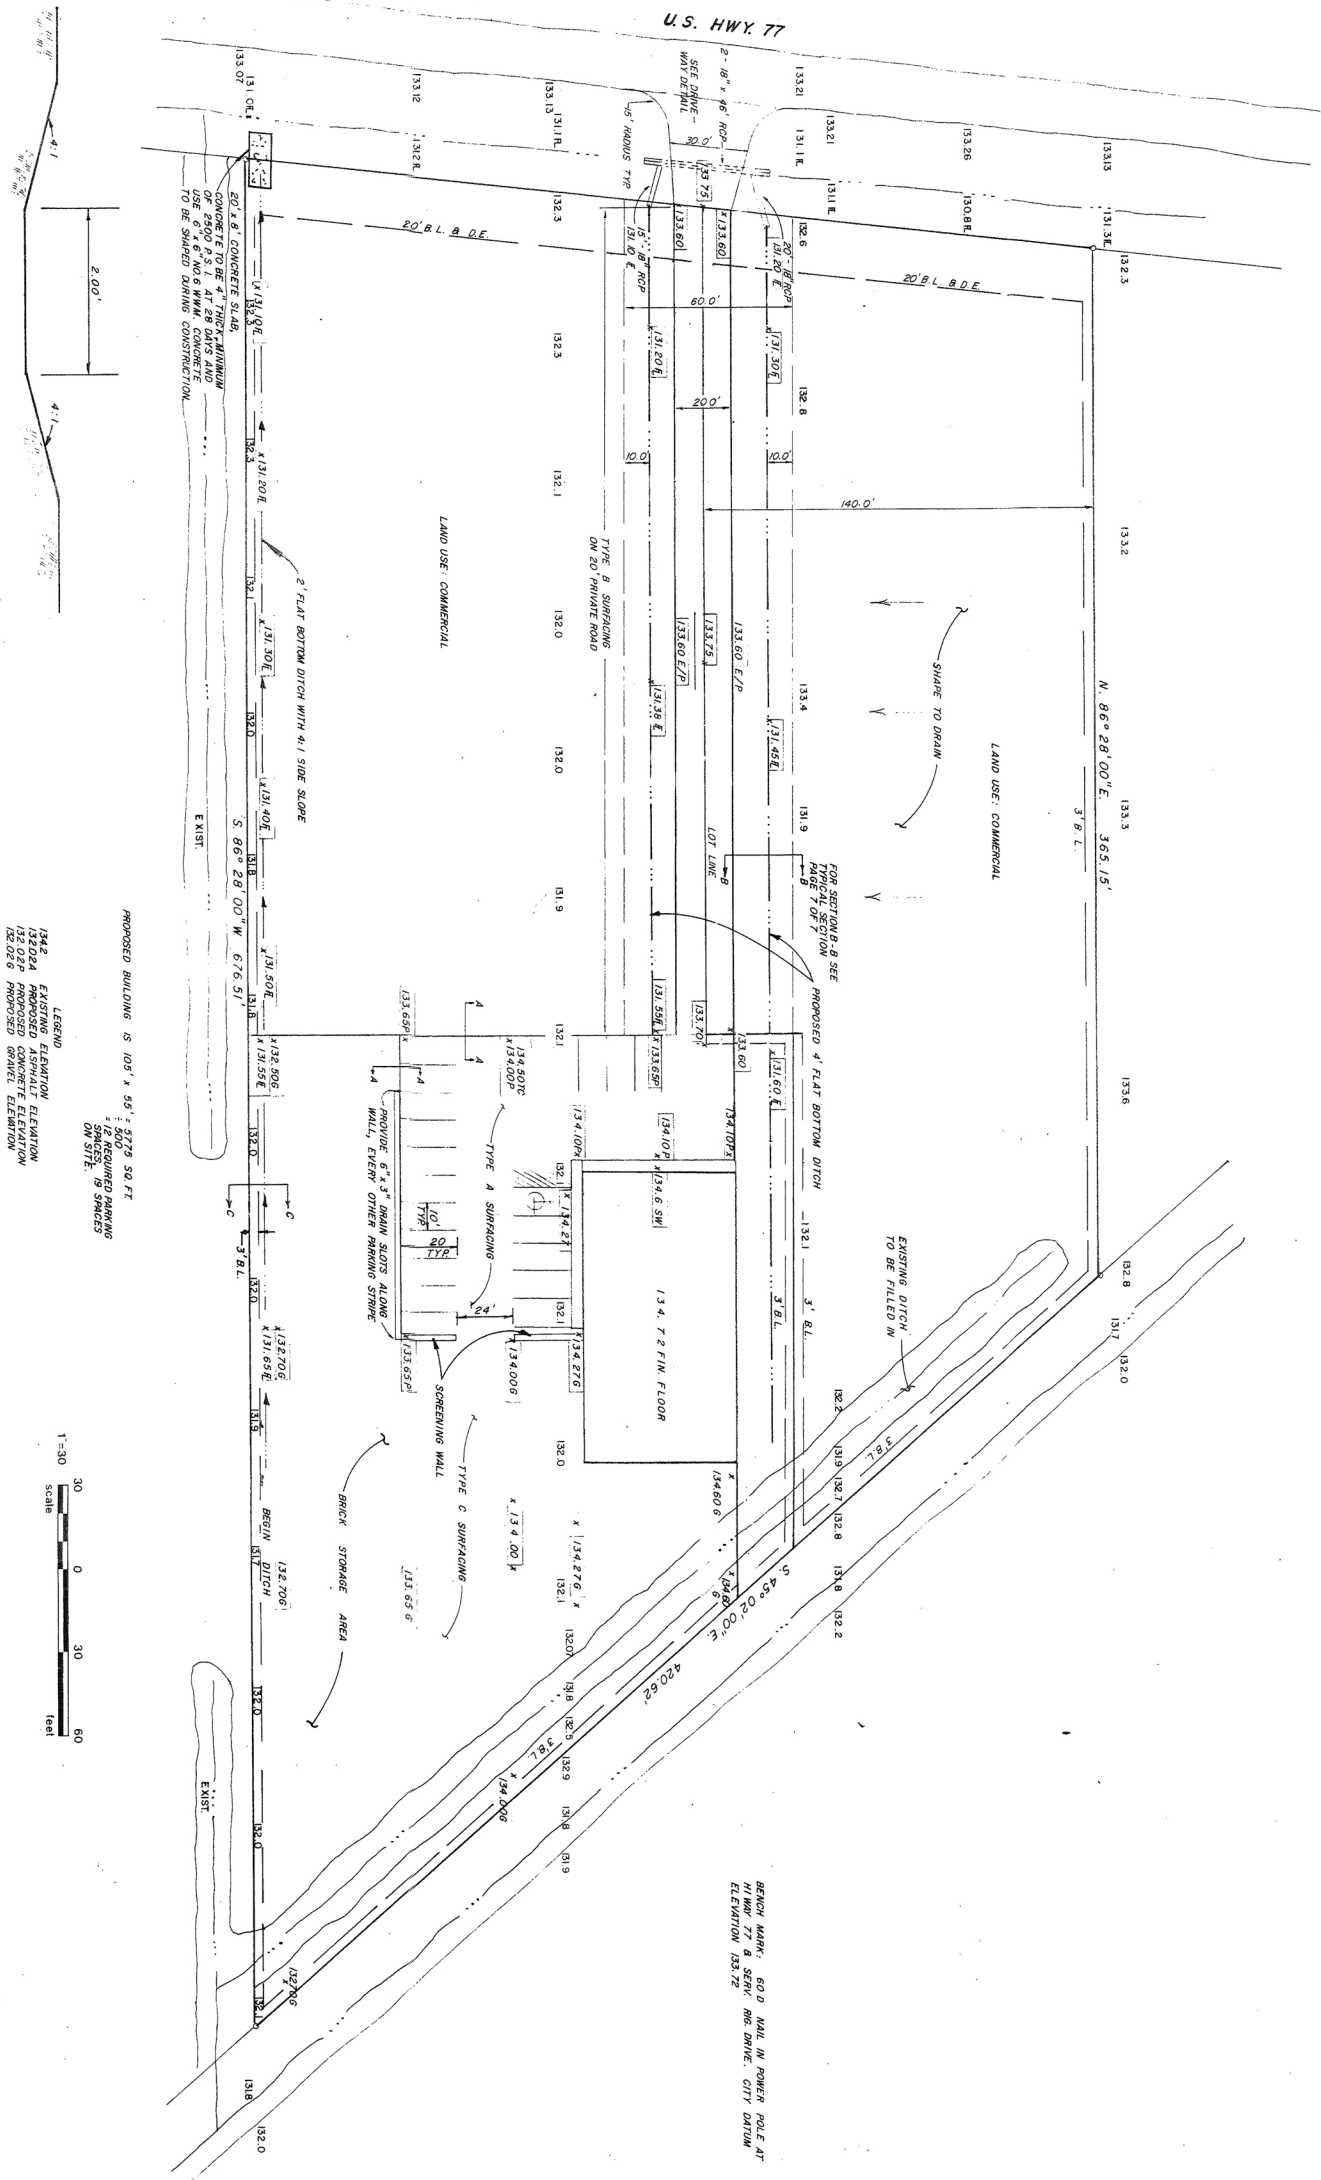

PAVING AND DRAINAGE

CONSTRUCTION PLANS

13,002 & 13,004 Halliottsville Hwy.
LOT 1 & LOT 2 BLOCK ONE
EASLEY PROPERTIES SUBDIVISION
VICTORIA CO., TEXAS

BALUSEK-FRANKSON & ASSOCIATES, INC.
ENGINEERS & SURVEYORS

VICTORIA,

TEXAS

Drawn By: R.S.H.
Approved By: ACF
Date: 6-1-83
Job Number: _____
Scale: 1" = 30'