CONSTRUCTION SCHEDULE

- EXISTING AREA TO REMAIN
- PROPOSED FUR-DOWN/CASED OPENING
- PROPOSED WALL
- PROPOSED DUPLEX RECEPTACLE
- PROPOSED DEDICATED DUPLEX RECEPTACLE
- PROPOSED FIRE EXTINGUISHER
- PROPOSED FIRE EXTINGUISHER WITH CABINET
- PROPOSED T-STAT

GENERAL NOTES

1. DIMENSIONS ARE TO FACE OF PROPOSED FRAMING OR TO THE FACE OF EXISTING FINISHED WALL, UNLESS NOTED OTHERWISE.
2. HINGE SIDE OF DOOR TO BE 6" OFF ADJACENT WALL, UNLESS NOTED OTHERWISE.
3. FINISH OF ALUMINUM CASING LOCATED AT THE END OF THE EXPOSED WALL TO MATCH EXISTING WINDOW FRAMES. PROPOSED WALL TO BE CENTERED ON EXISTING MULLION.
4. ALL RECEPTACLES TO BE 16" ABOVE FINISHED FLOOR, UNLESS NOTED OTHERWISE.

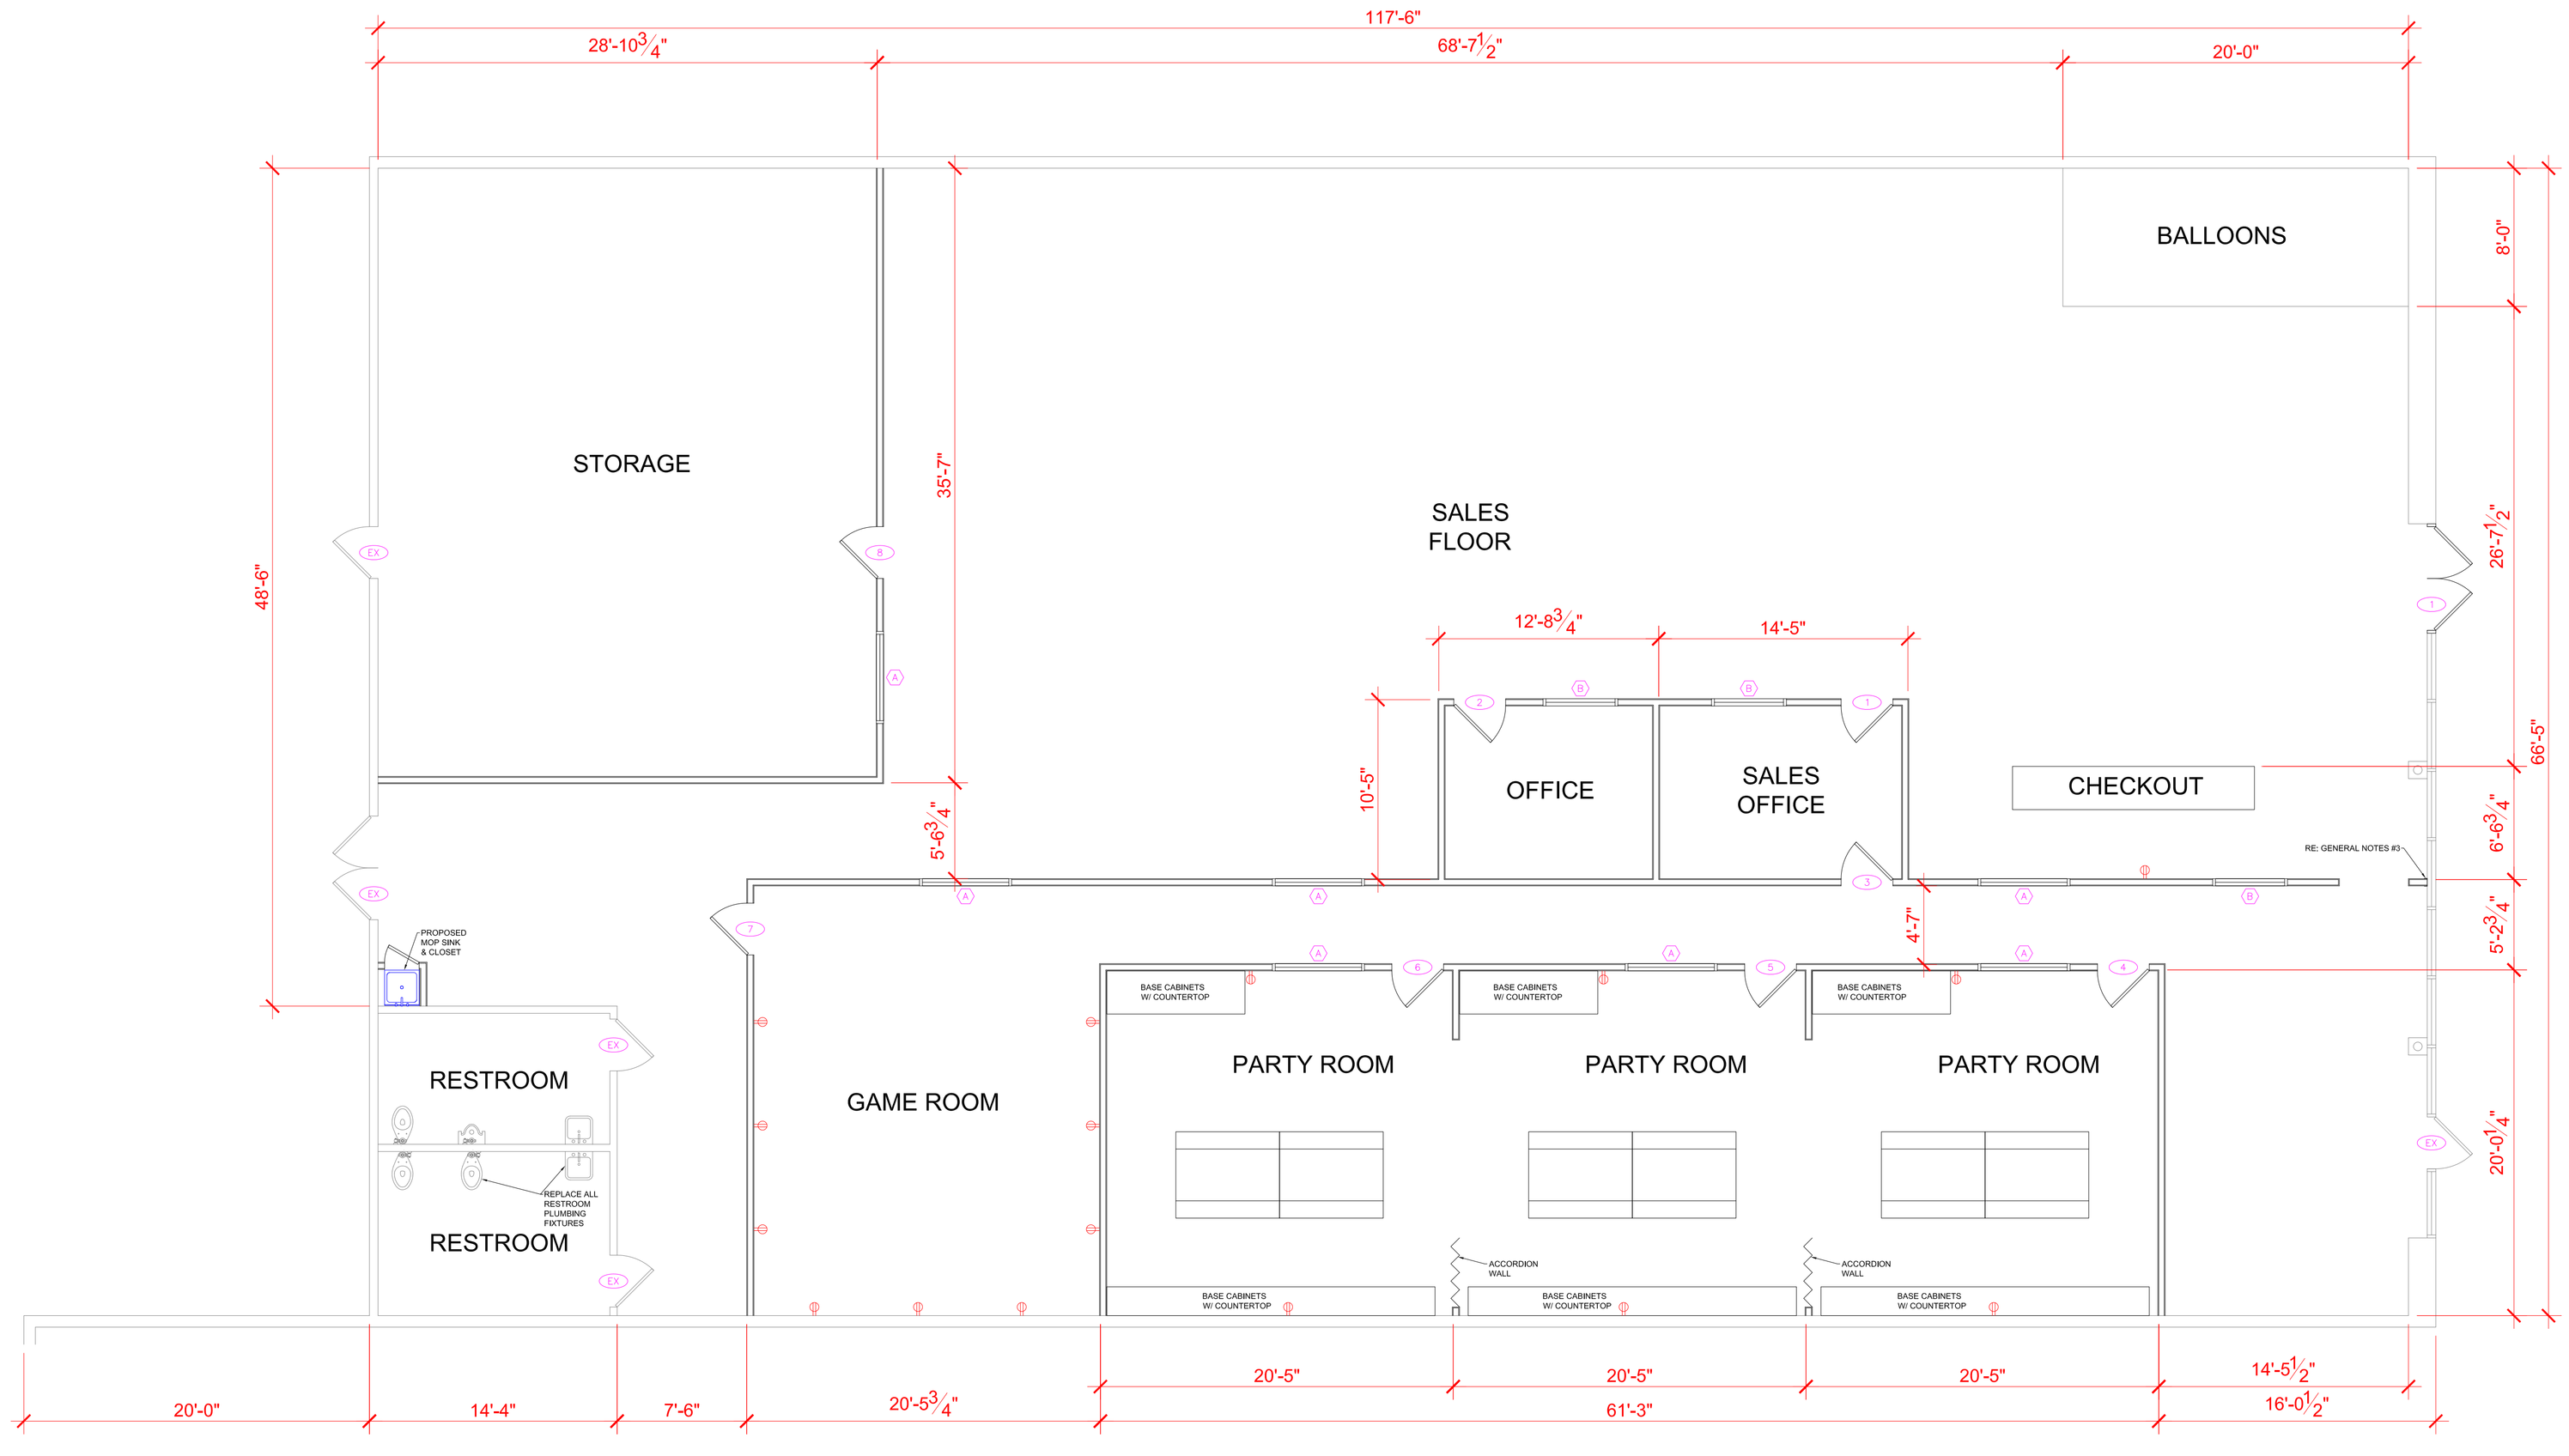

1 A1.1 PROPOSED FLOOR PLAN
1/4"=1'

RAYBURN
CONSTRUCTORS, LLC
DEVELOPMENT + DESIGN + CONSTRUCT
ONE O'CONNOR PLAZA
101 W. GOODWIN AVE. STE 1103
VICTORIA, TX 77901
(361)894-3326

DRAWING DATES
11/15/22- PRELIMINARY PLANS

PLAN NORTH
TRUE NORTH

WALLY'S PARTY FACTORY
5221 N. NAVARRO ST.
VICTORIA, TX 77904

DRAWN BY: JB
CHECKED BY: DR
REV. DATE: 11.15.22 @ 3:11 P

PROPOSED FLOOR PLAN

A1.1