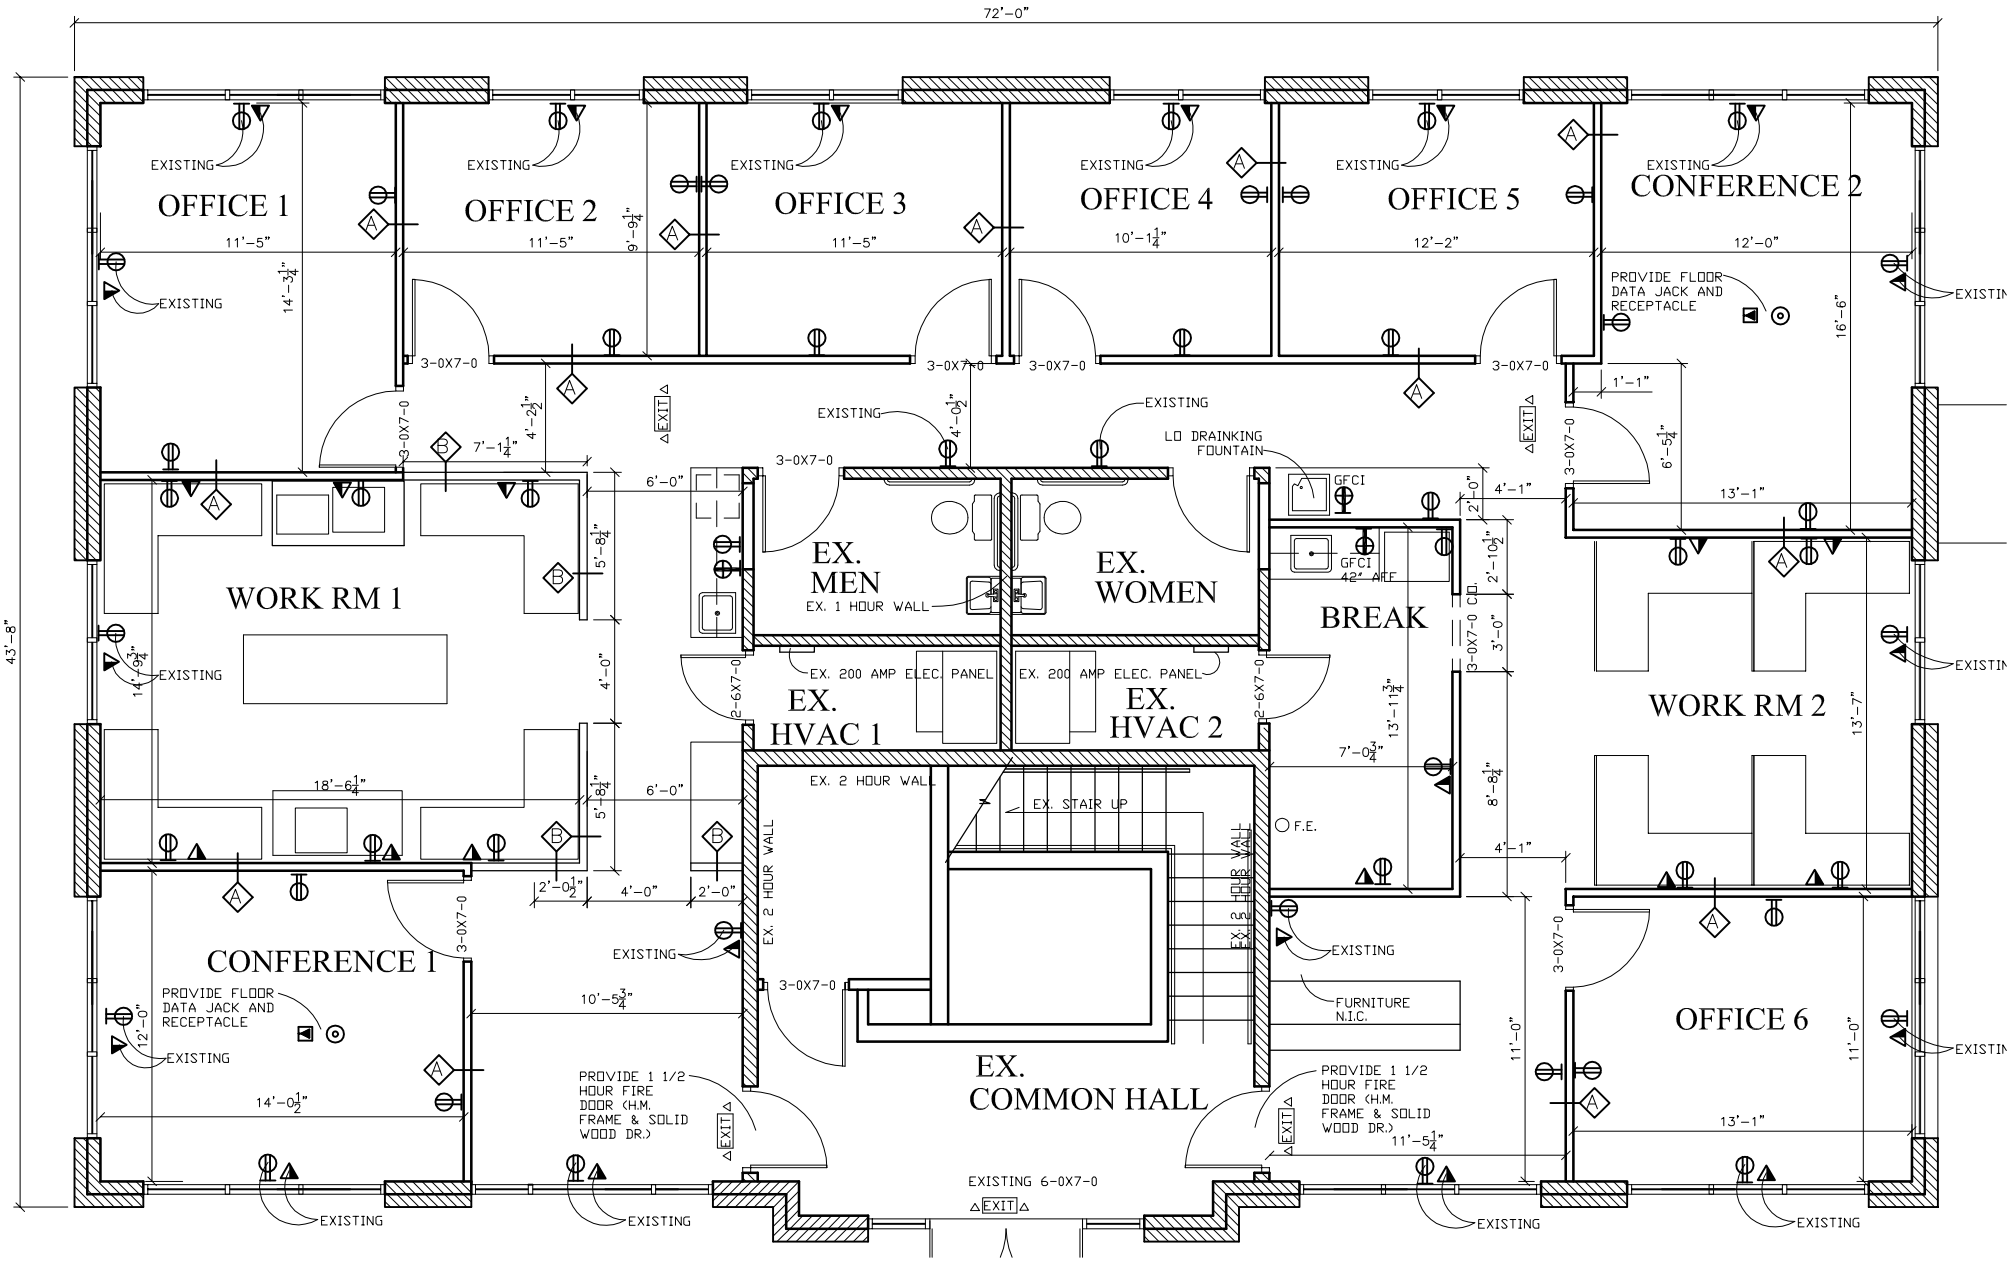
72'-0"
43'-8"
OFFICE 1
OFFICE 2
OFFICE 3
OFFICE 4
OFFICE 5
CONFERENCE 2
WORK RM 1
EX. MEN
EX. 1 HOUR WALL
EX. WOMEN
BREAK
WORK RM 2
EX. HVAC 1
EX. HVAC 2
EX. 200 AMP ELEC. PANEL
EX. 200 AMP ELEC. PANEL
EX. 2 HOUR WALL
EX. STAIR UP
EX. 2 HOUR WALL
EX. 2 HOUR WALL
CONFERENCE 1
EX. COMMON HALL
OFFICE 6
EXISTING
PROVIDE FLOOR DATA JACK AND RECEPTACLE
LO DRAINKING FOUNTAIN
GFCI
GFCI 42" AFF
F.E.
FURNITURE N.I.C.
PROVIDE 1 1/2 HOUR FIRE DOOR (H.M. FRAME & SOLID WOOD DR.)
EXISTING 6-0X7-0
EXIT
3-0X7-0
3-0X7-0 C.O.
2-6X7-0
11'-5"
11'-5"
9'-9¼"
11'-5"
10'-1¼"
12'-2"
12'-0"
14'-3¼"
7'-1¼"
4'-2½"
4'-0½"
6'-0"
5'-8¼"
4'-0"
18'-6¼"
2'-0½"
4'-0"
2'-0"
10'-5¾"
14'-0½"
12'-0"
1'-1"
6'-5¼"
13'-1"
4'-1"
2'-0"
2'-10½"
3'-0"
13'-11¾"
7'-0¾"
8'-8¼"
4'-1"
11'-0"
11'-5¼"
13'-1"
16'-6"
13'-7"
11'-0"
14'-9¾"