Basement

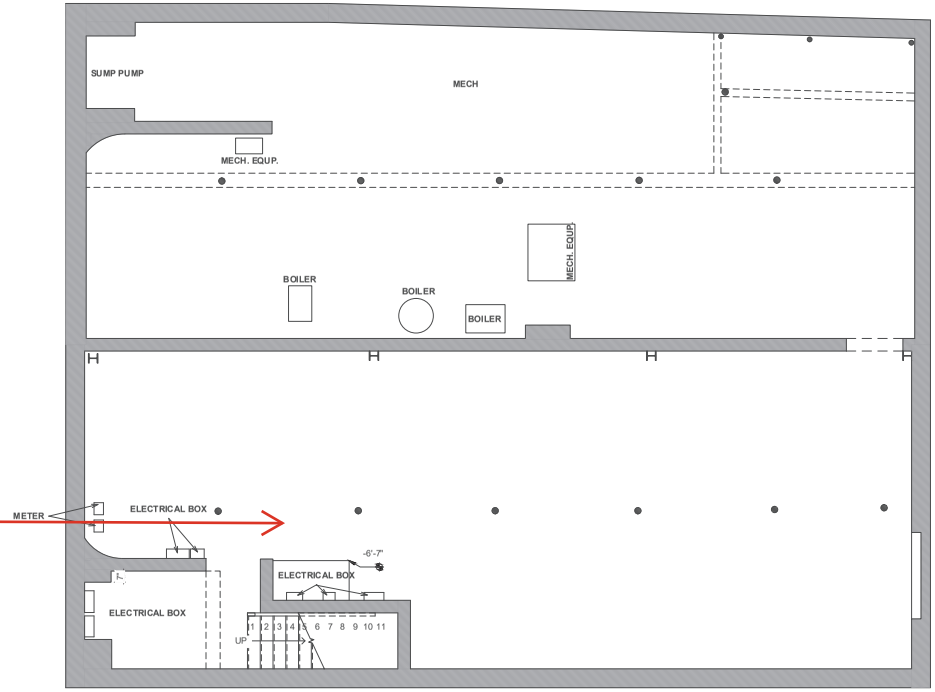


1 Basement Plan
3/8" = 1'-0"

1st Floor

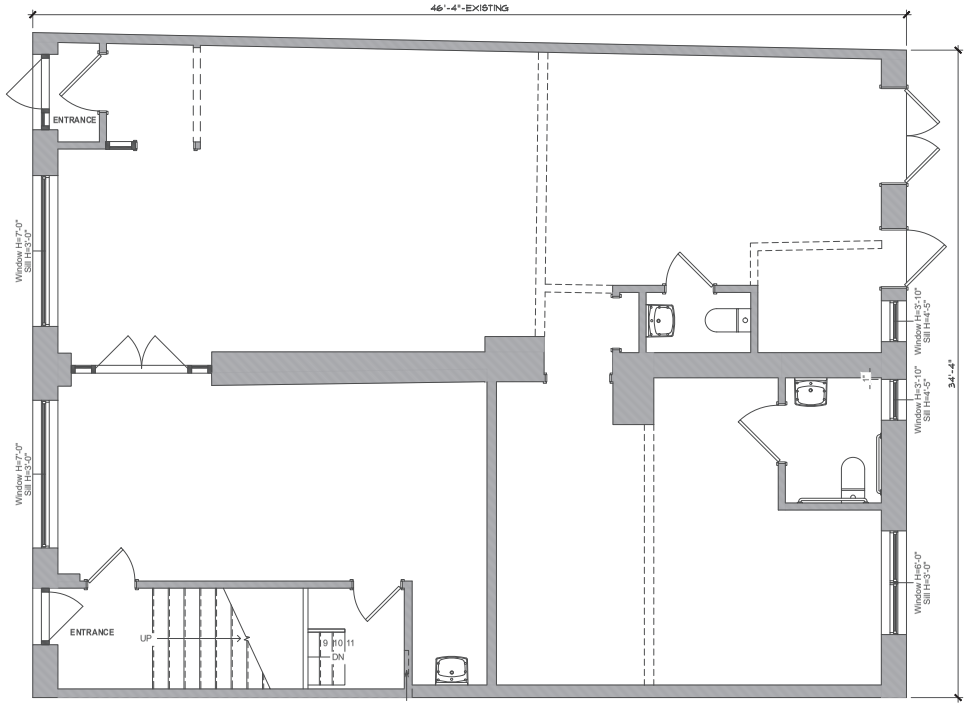


2 First Floor Plan
3/8" = 1'-0"

ZAMPOLIN & ASSOCIATES
A R C H I T E C T S
(201)-358-1166 ZAMPOLIN.COM
187 FAIRVIEW AVE. WESTWOOD, NJ 07675

ROBERT E. ZAMPOLIN, A.I.A.
ARCHITECT

| | | | |
|---|---|---|---|
| NJ | 21585 | TX | 10053 |
| CA | C 29124 | NJ | 3567 |
| CT | AR-006013 | NY | 027110 |
| DE | S5-0007599 | OH | 10367 |
| FL | AR-12826 | PA | RA-019161-E |
| IL | 062-053391 | VA | 13271 |
| IN | AR90000071 | VT | 2433 |
| MA | 9115 | | |

ANTHONY L. ZAMPOLIN, A.I.A.
ARCHITECT

| | | | |
|---|---|---|---|
| NJ | 0417012424 | NY | 0415035 |

© ALL RIGHTS RESERVED

THIS DRAWING, THE DESIGNS INDICATED, THE NOTICE AND ANNOTATIONS ARE THE PROPERTY OF ZAMPOLIN AND ASSOCIATES, INC. AND ARE NEVER TO BE COPIED OR REPRODUCED IN WHOLE OR IN PART WITHOUT THE WRITTEN OF THE CLIENT AND OTHER PARTIES (STATE THE REPRODUCED SECTION). ALL OF THE DESIGN PROFESSIONAL SHALL SEL AT THE SOLE RISK, ANY CHANGES MADE BY OTHERS WITHOUT THE WRITTEN CONSENT OF THE DESIGN PROFESSIONAL. THE CLIENT AGREES TO INDEMNIFY AND HOLD THE DESIGN PROFESSIONAL HARMLESS FROM ALL CLAIMS, SUITS, DAMAGES, LOSSES, EXPENSES, AND ATTORNEY FEES ARISING OUT OF MODIFICATION OR REUSE OF THESE MATERIALS.

THE GENERAL CONTRACTOR AND / OR ALL SUB-CONTRACTORS SERVING THE PROJECT MUST VERIFY ALL DIMENSIONS, PLANS AND SITE CONDITIONS BEFORE BEGINNING WORK. IF ANY DISCREPANCIES ARE FOUND, THE ARCHITECT MUST BE CONTACTED THE ARCHITECT DO NOT REPRESENTS THE MEASUREMENTS. IF SUCH MEASUREMENTS DO NOT APPEAR TO BE ACCURATE OR PROPERLY ON SCALE CORRECTLY TO THE RECORDED SET.

REVISIONS

| DATE | REV. BY | REV. # | REVISIONS / SUBMISSION |
|---|---|---|---|

MIX-USE BUILDING

PROJECT:

ALZA INC.

55 NORTH DEAN STREET ENGLEWOOD, N.J.

| | |
|---|---|
| DRAWN BY: | M.Z. B.G. |
| REVIEWED BY: | R.E.Z. |
| PROJECT NUMBER: | 22-9711 |
| SCHEMATIC SET | DATE: 09-30-24 |
| PROGRESS SET | DATE: |
| PLANNING BOARD SET | DATE: |
| EXISTING SET | DATE: 01-11-25 |
| PERMIT SET 1st/A | DATE: |
| RECORD SET | DATE: |

EXISTING BUILDING

DRAWING NO.

E-1