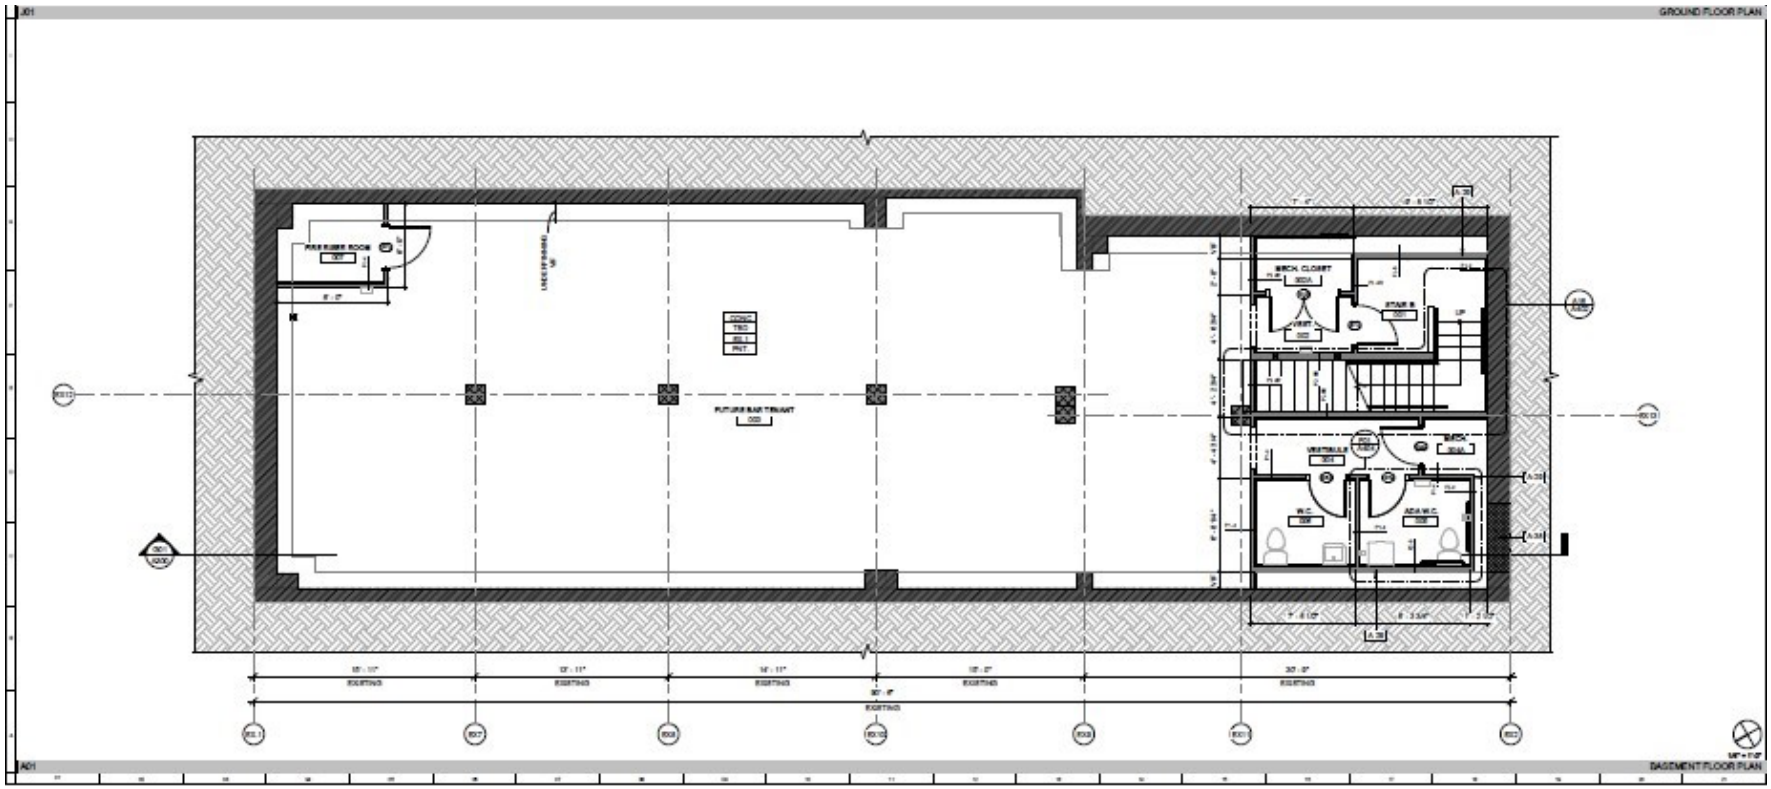
A01
GROUND FLOOR PLAN
FIRE SUBST. ROOM
UNDERGROUND
FUTURE BAR TENANT
BRICK CLOSET
STAIR B
VESTIBULE
WIC
ADA W.C.
BRICK
A01
BASEMENT FLOOR PLAN