EQUIPMENT SCHEDULE					
ITEM NO	QTY	EQUIPMENT CATEGORY	ITEM NO	QTY	
1	1	UNDERBAR ALL-IN-ONE STATION	15.1	2	WORK TABLE, S/S PREP
2	1	GLASSWASHER	16.1	1	WALL SHELF, SOLID S/S
3	1	UNDERBAR HANDSINK	17	1	DISHTABLE, STRAIGHT, 16 GAUGE
4	1	UNDERBAR SINK	18	1	PRE-RINSE FAUCET, WALL MOUNT
5	2	BACK BAR COOLER	19	1	WAREWASHER, DOOR TYPE
6	1	DISPENSER, BEER	20	1	DISHTABLE, STRAIGHT, 16 GAUGE
6.1	1	RANGE, RESTAURANT, GAS	21	1	HAND SINK, WALL MOUNT
7	1	CHARBROILER, COUNTERTOP, GAS	22	1	REFRIGERATOR, WORKTOP
8	2	TUBE FIRED GAS FRYER	23	1	2 WELL STEAMTABLE
9	1	FREEZER, WORKTOP	24	1	ICE MAKER W/ BIN
10	1	HEAT LAMP/INFRARED STRIP	25	3	SHELVING, WIRE
11	1	SINK, MOP	26	1	HAND SINK, WALL MOUNT
12	1	SERVICE FAUCET	27	1	COFFEE MAKER, AUTOMATIC
13	1	WALK IN COOLER/FREEZER	28	1	REFRIGERATOR, UNDERCOUNTER
14	1	SHELVING, WIRE	29	1	COFFEE MAKER, AIRPOT
15	1	SINK, NSF, 3 COMP, 16 GAUGE	30	1	SODA DISPENSER
16	1	POS SYSTEM	31	1	BAG IN BOX/CO2

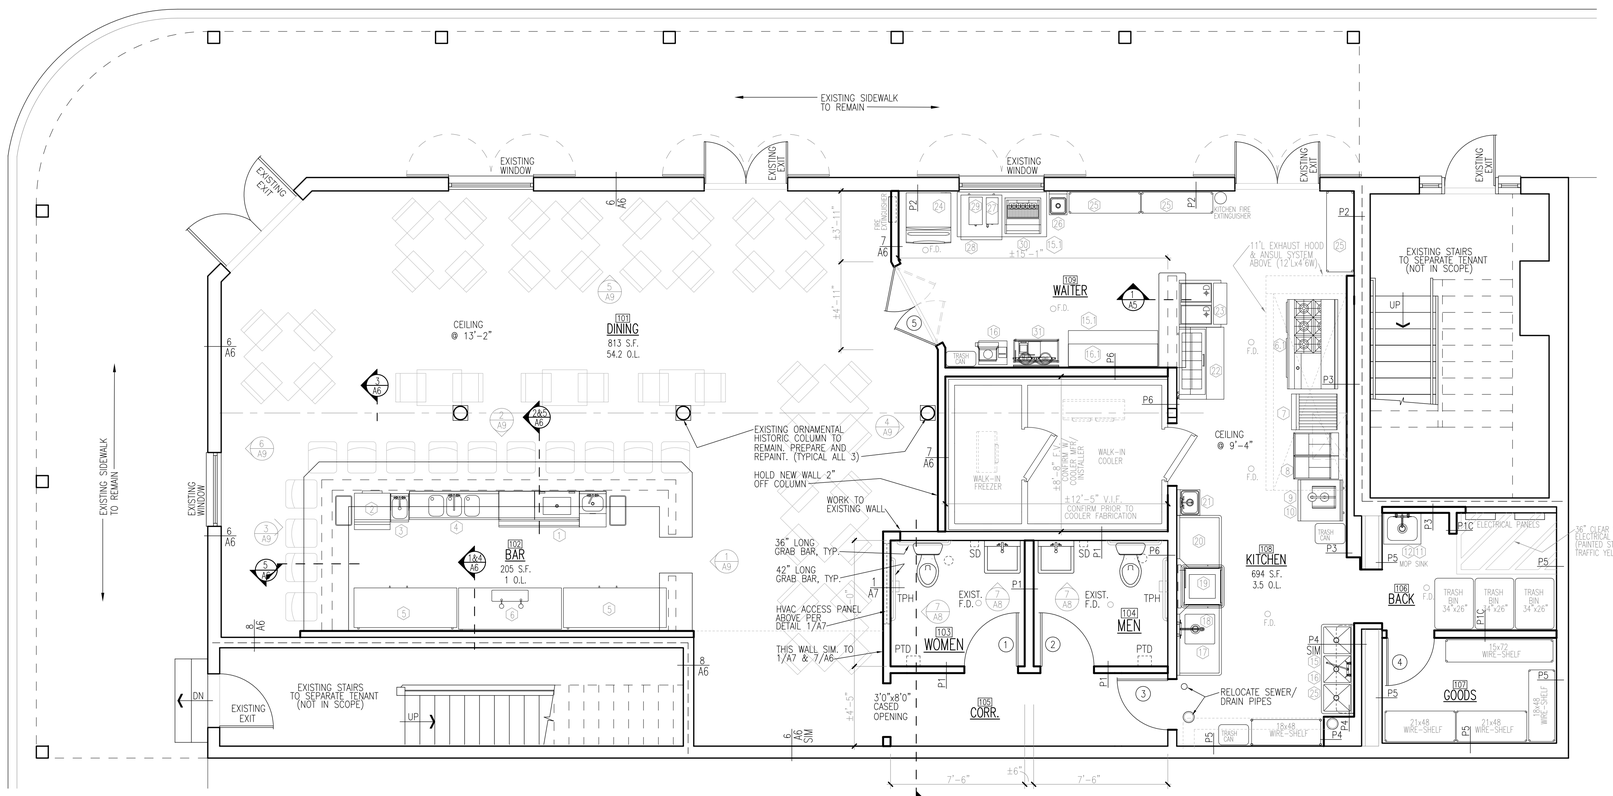

PROPOSED FIRST FLOOR PLAN

SCALE: 1/4" = 1'-0"

TERRELL FABACHER ARCHITECTS, L.L.C.
1050 S. JEFFERSON DAVIS PKWY
SUITE 241
NEW ORLEANS, LOUISIANA, 70125
504-566-1320 TEL

These plans and specifications have been prepared by me or under my close supervision and they comply with all city requirements to the best of my knowledge and belief.

The project (will)(will not) be visited periodically to review job progress

TENANT BUILD-OUT
RESTAURANT
801 FRENCHMEN ST.
NEW ORLEANS, LOUISIANA

NO.	REVISIONS

CHECKED BY:

DRAWN BY:

DATE: 8-29-19

JOB NO.:

A2

SHEET OF