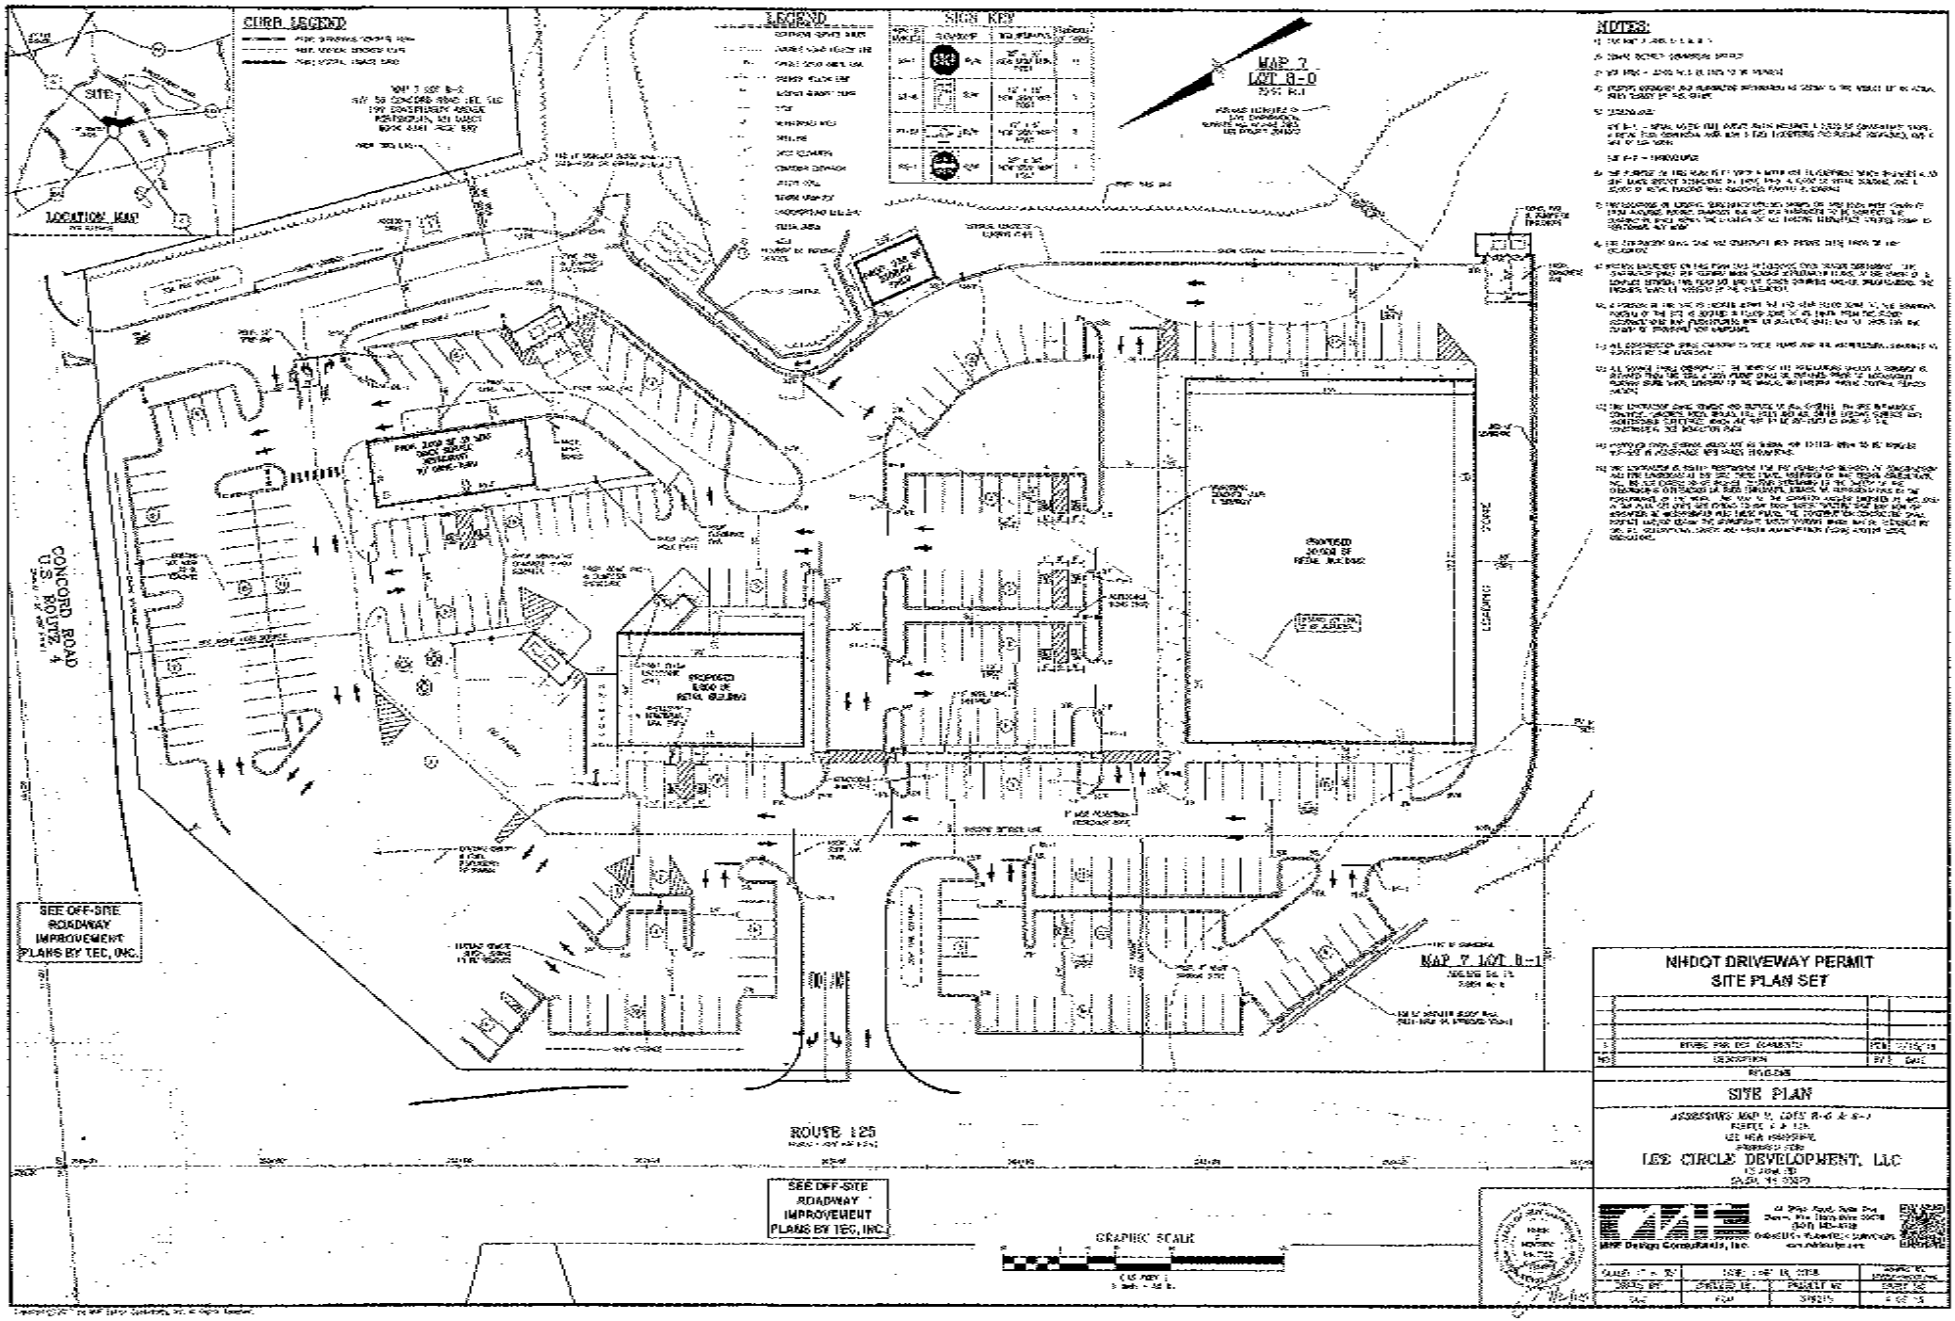
CURB LEGEND
LEGEND
SIGN KEY
NOTES:
LOCATION MAP
SITE
MAP 7 LOT B-0
MAP 7 LOT B-1
CONCORD ROAD
U.S. ROUTE 4
ROUTE 125
SEE OFF-SITE ROADWAY IMPROVEMENT PLANS BY TEC, INC.
SEE OFF-SITE ROADWAY IMPROVEMENT PLANS BY TEC, INC.
GRAPHIC SCALE
NHDOT DRIVEWAY PERMIT
SITE PLAN SET
SITE PLAN
LEE CIRCLE DEVELOPMENT, LLC
MHF Design Consultants, Inc.