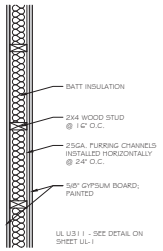

3 WALL - A

SCALE: 1" = 1'-0"

4 WALL - B

SCALE: 1" = 1'-0"

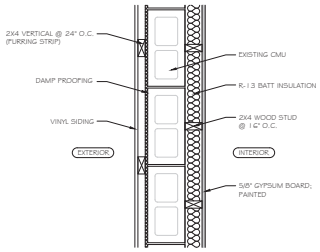

5 WALL - C

SCALE: 1" = 1'-0"

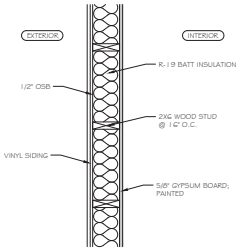

6 WALL - D

SCALE: 1" = 1'-0"

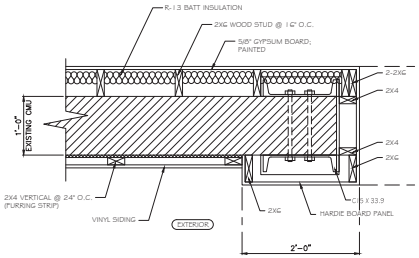

7 WALL - E

SCALE: 1" = 1'-0"

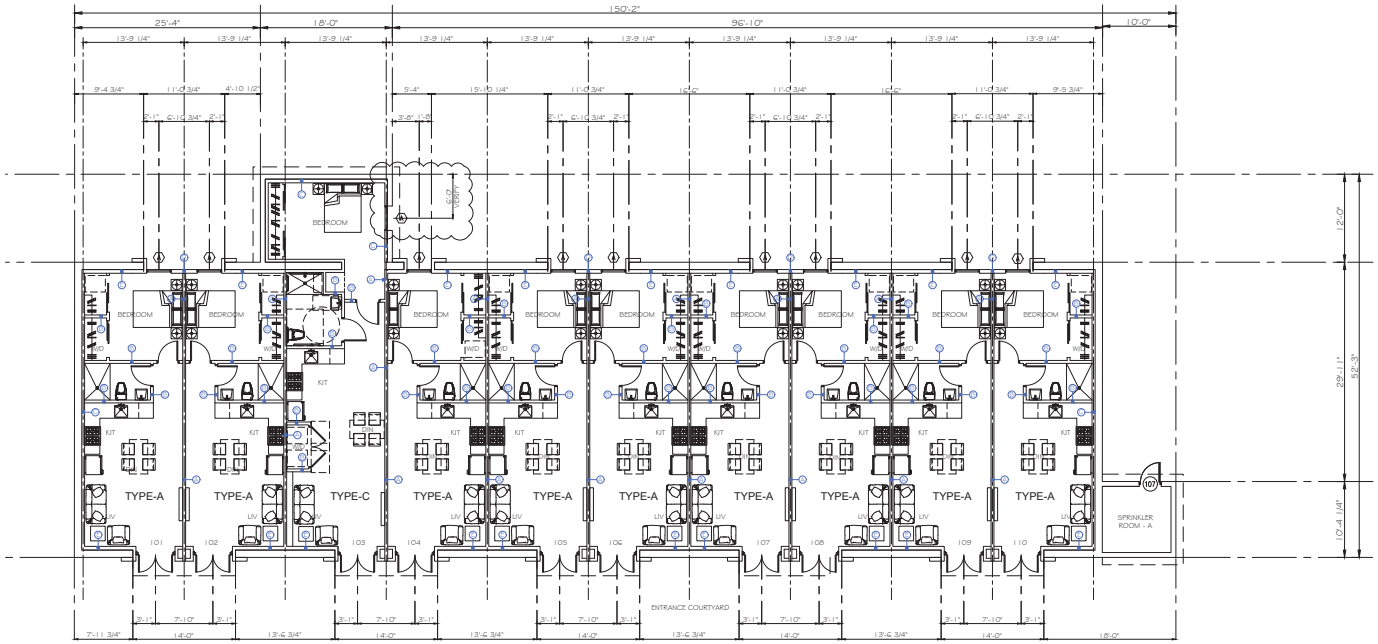

1 BUILDING A - FLOOR PLAN

SCALE: 1/8" = 1'

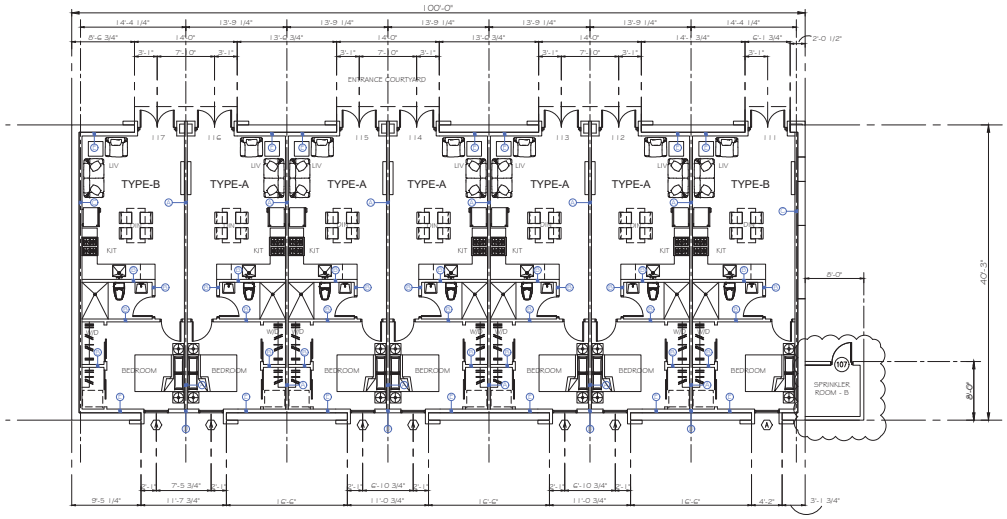

2 BUILDING B - FLOOR PLAN

SCALE: 1/8" = 1'

JOB NUMBER: 21231

REV	DESCRIPTION	BY	DATE
1	REVISION	ESB	06-16-22
2			
3			
4			
5			
6			

I HEREBY CERTIFY THAT THIS PLAN AND SPECIFICATION WAS PREPARED BY ME OR UNDER MY DIRECT SUPERVISION AND THAT I AM A DULY REGISTERED ARCHITECT OR ENGINEER UNDER THE LAWS OF THE STATE OF NORTH CAROLINA AS SIGNIFIED BY MY HAND AND SEAL.

NORTH CAROLINA PROFESSIONAL ENGINEER SEAL 3/21/22 BRIAN M. ODOM

CERTIFICATION

PLANS FOR EXISTING BUILDING

YOUNG'S APARTMENT

COWAN ST., RUTHERFORDTON, RUTHERFORD COUNTY, NC

FLOOR PLAN

Odom Engineering PLLC
149 Oak Street, Forest City, N.C. 28043
Phone: 828-245-4300 Fax: 828-245-4303
NC Firm# P-0488

SCALE: 1/8"=1'-0"

DATE: 12-16-2021

DRAWN BY: ESB

CHECKED BY: LMC

PROJECT MGR: LMC

SHEET: FP-1

Drawing name: Z:\2021\21231 - YOUNGS APARTMENT EXISTING BUILDING\DWG\21231 - YOUNGS APARTMENT EXISTING BLDG REV3.dwg Plotted on: Mar 21, 2023 - 9:21am