3800 STE 106

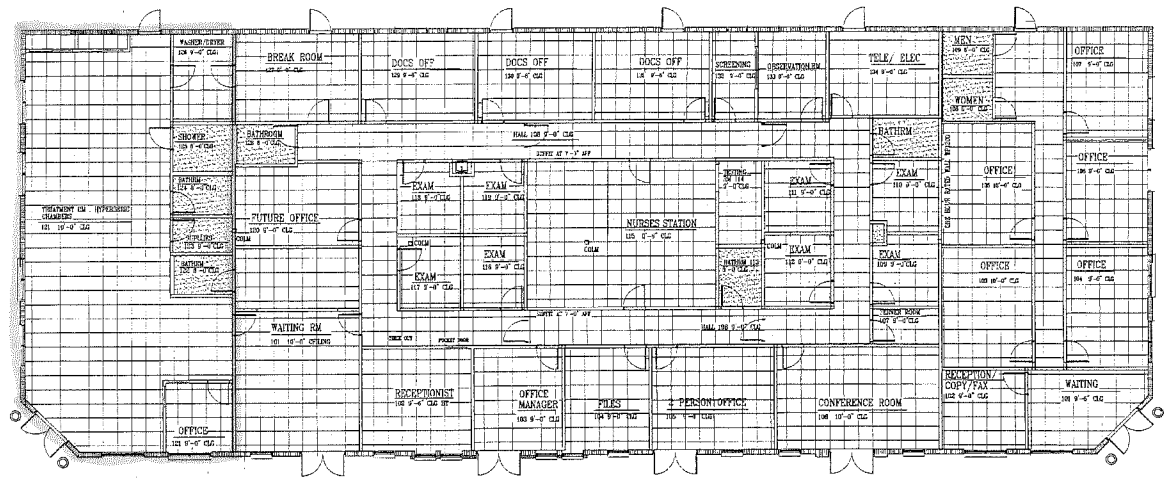

REFLECTIVE CEILING PLAN

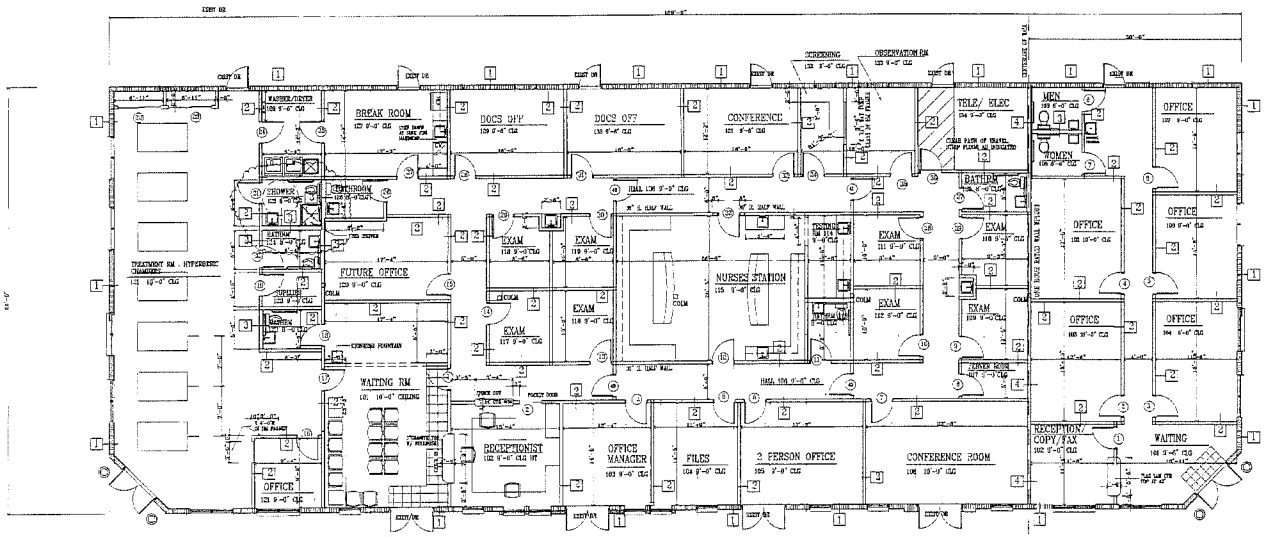

ICDRC

CARD

FLOOR PLAN

DAVE NAGRODSKY ARCHITECTS
4113 HABCOCK ST MELBOURNE FL
321.727.0096 FAX 727.6510

THESE PLANS ARE AN INSTRUMENT OF SERVICE AND ARE THE PROPERTY OF THE ARCHITECT/ENGINEER WILL BE PRESERVED.

DNA

PROJECT:
INTERIOR BUILDOUT FOR ICDRC INTERIOR
EAGLE HARBOUR DOWNTOWN
EAU GALLIE BLVD . MELBOURNE FL

DRAWING:
FLOOR PLAN

DATE: 7.7.06 7.19.06 DRAWN BY: IN
SCALE: 1/8"=1'-0" CHECKED BY: IN
PROJECT NO.: SHEET OF
ARCHITECTS SEAL: DRAWING NO.

A.1

REV	DATE	DESCRIPTION	BY
1	8.1.06	50' OF BARROW DR	