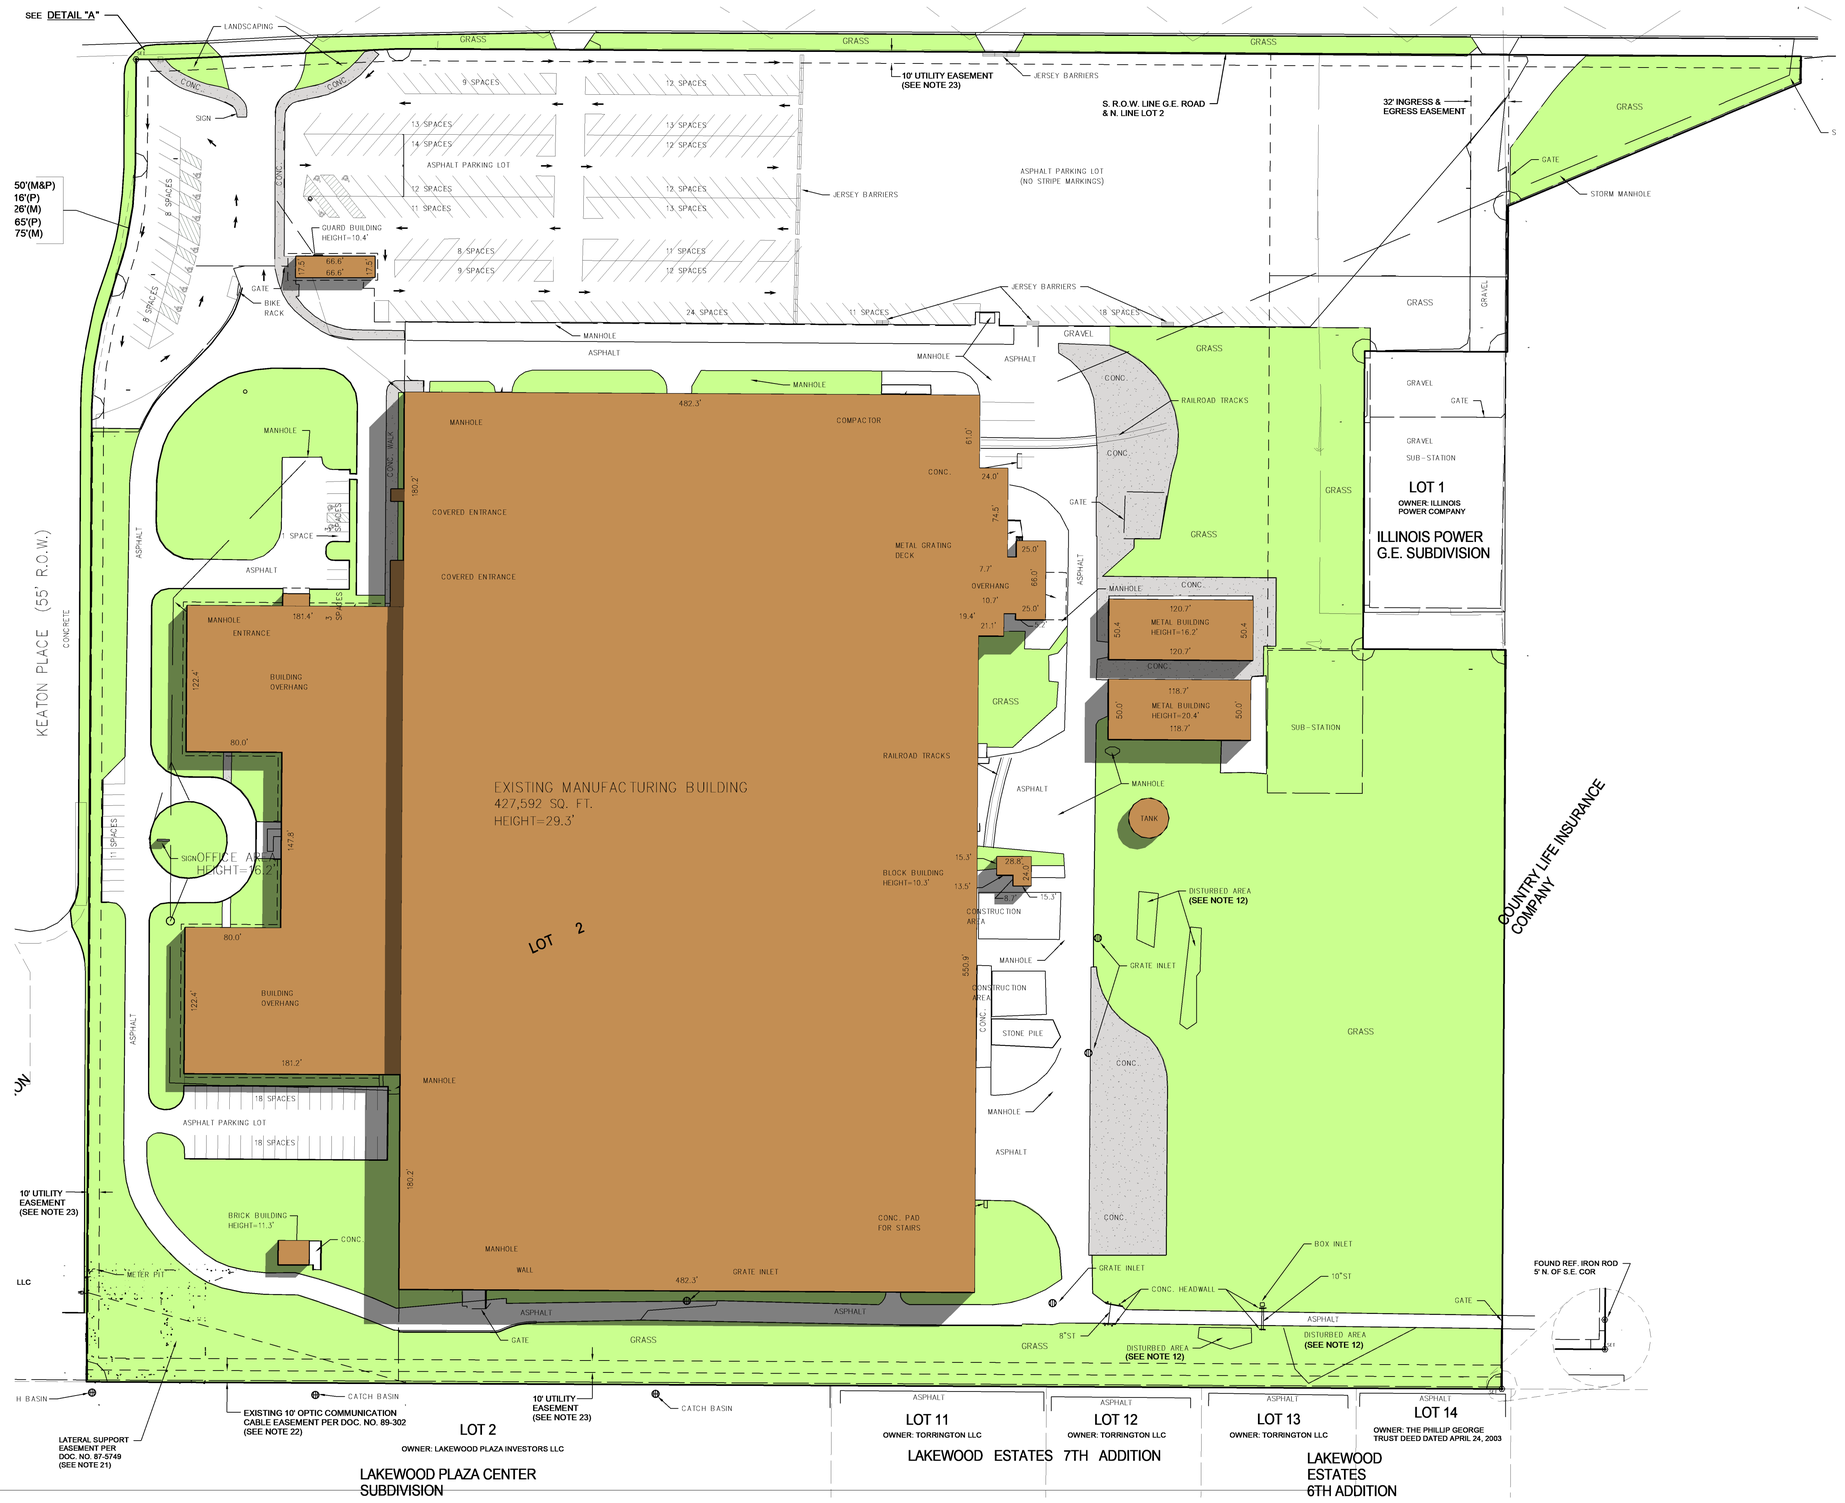

1 Level 1
1" = 60'-0"

Commercial | Residential | Industrial
ARCHITECTURAL STUDIO, LTD.
14421 Oakley Ave
Orland Park, IL 60462
Tel: 708-933-4200
Fax: 708-966-0854
Architectural Studio, Ltd.
www.archstudioltd.net

No.	Description	Date

-

JP Cleary Advisors
Site Plan

Project number	2020-091
Date	Issue Date
Drawn by	Author
Checked by	Checker

A101

Scale 1" = 60'-0"

9/17/2020 8:22:22 PM