These drawings constitute the original unpublished work of Robert W. Petterson, and may not be duplicated or used without the consent of Robert W. Petterson

3 / A1 STREET VIEW

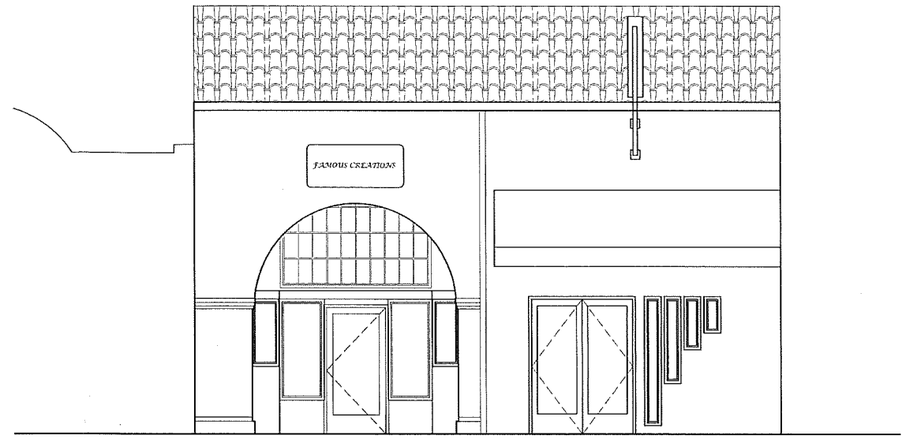

1 / A2 EXISTING ELEVATION
SCALE : 1/4" = 1'- 0"

4 / A2 PROPOSED INTERIOR

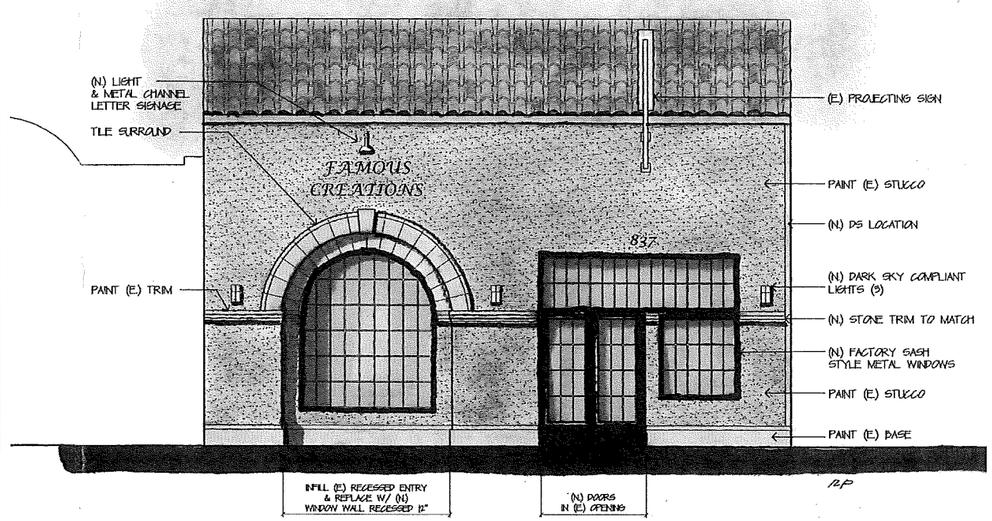

2 / A2 PROPOSED ELEVATION
SCALE : 1/4" = 1'- 0"

Revisions:

Progress Princ Dates:
OWNER 7/30/23
CITY 8/1/23
DESIGN REVIEW 9/13/23

Title:

Facade & Interior Improvements for:

FAMOUS CREATIONS

835 & 837 Texas St
Fairfield, CA 94804

ELEVATIONS

Date: 7/30/23

Sheet: A2

Drawn By: BP

ROBERT W. PETTERSON
ARCHITECTURE & PLANNING

2308 Orleans Drive
Pinole, CA 94564

510-724-2606
rwpetterson@gmail.com