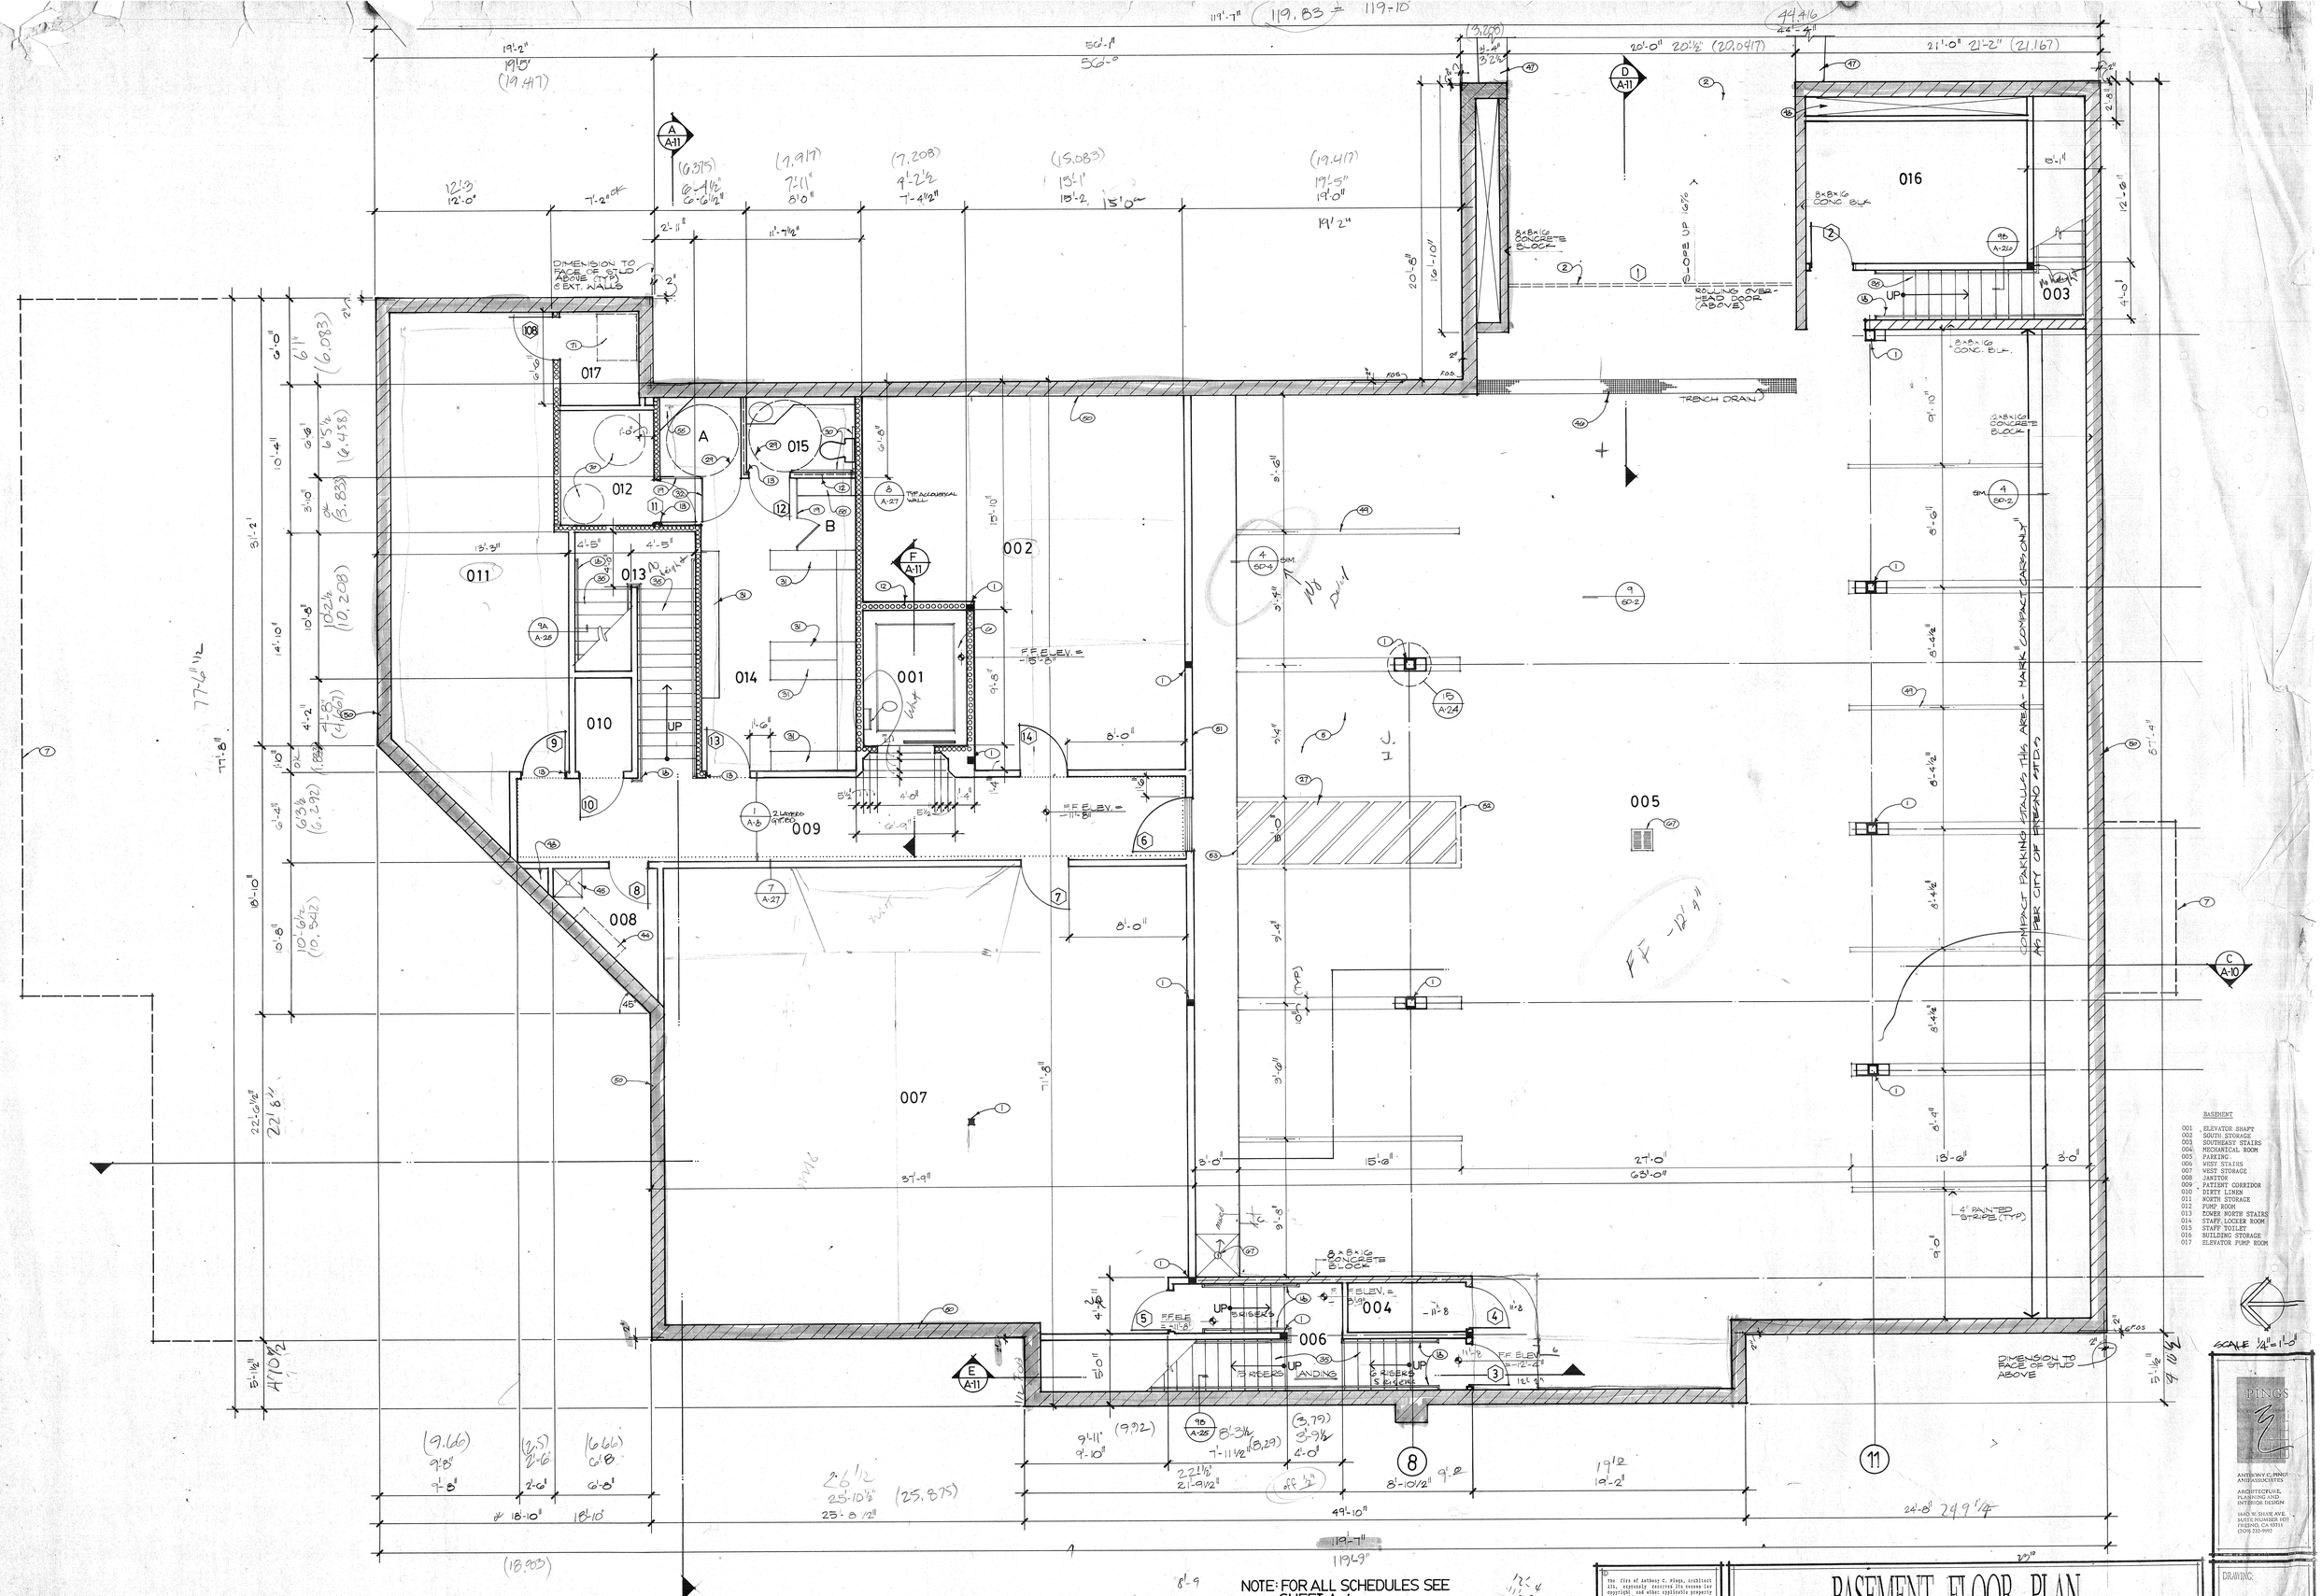

NOTE: FOR ALL SCHEDULES SEE SHEET A-4

BASEMENT

001	ELEVATOR SHAFT
002	SOUTH STORAGE
003	SOUTHEAST STAIRS
004	MECHANICAL ROOM
005	PARKING
006	WEST STAIRS
007	WEST STORAGE
008	JANITOR
009	PATIENT CORRIDOR
010	DIRTY LINEN
011	NORTH STORAGE
012	PUMP ROOM
013	LOWER NORTH STAIRS
014	STAFF LOCKER ROOM
015	STAFF TOILET
016	BUILDING STORAGE
017	ELEVATOR PUMP ROOM

PINGS
ANTHONY C. PINGS AND ASSOCIATES
ARCHITECTURE, PLANNING AND INTERIOR DESIGN
1640 W. SHAW AVE. SUITE NUMBER 107 FRESNO, CA 93711 (209) 222-9992

The firm of Anthony C. Pings, Architect AIA, expressly reserves its common law copyright and other applicable property rights in these plans. These plans are not to be reproduced, changed, or copied in any form or manner whatsoever, nor are they to be assigned to a third party without first obtaining the written permission and consent of Anthony C. Pings, Architect AIA. In the event of unauthorized reuse of these plans by a third party, the third party shall hold the firm of Anthony C. Pings, Architect AIA harmless, and shall bear the cost of Anthony C. Pings, Architect AIA's legal fees associated with defending and enforcing these rights.

BASEMENT - FLOOR PLAN

ADVANCED•MEDICAL•IMAGING

PROJECT NUMBER: 278
ISSUE DATE: 7 DEC 90

DRAWING: A-1
SHEET OF