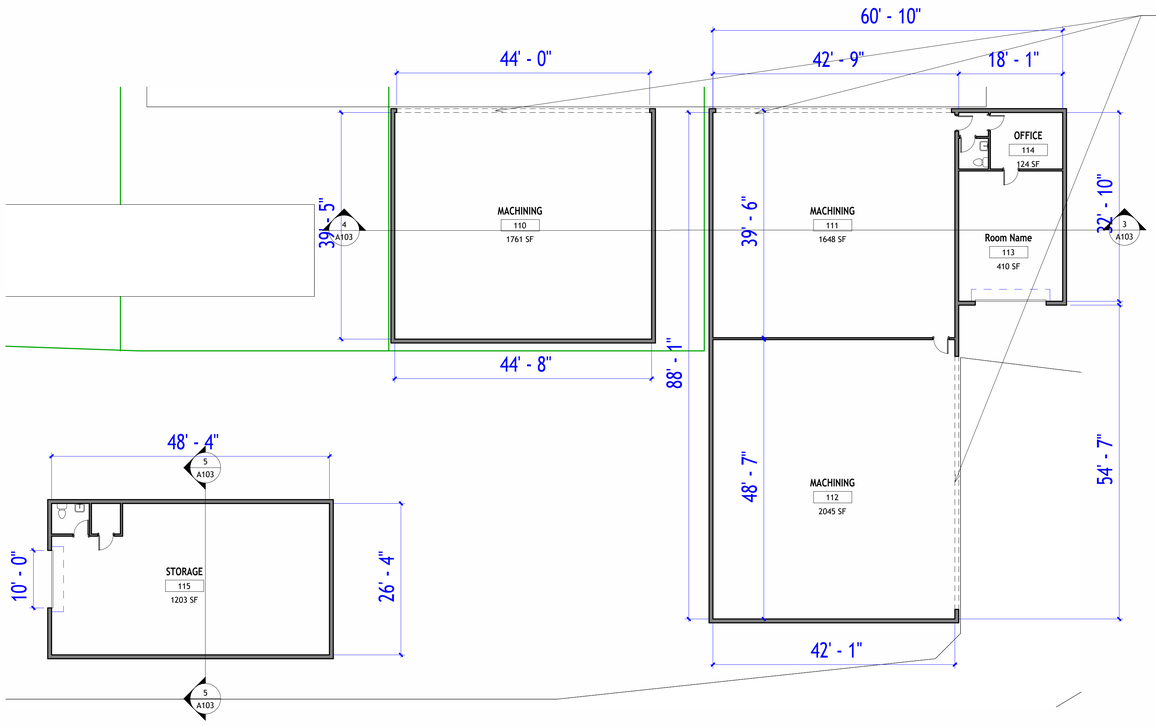

2 First Floor Architectural Plan
3/32" = 1'-0"

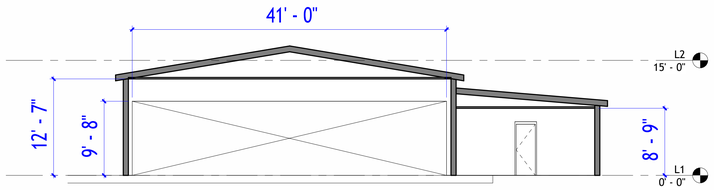

3 Section 3
1/8" = 1'-0"

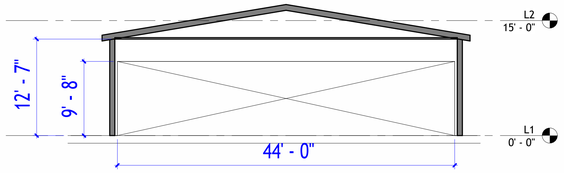

4 Section 4
1/8" = 1'-0"

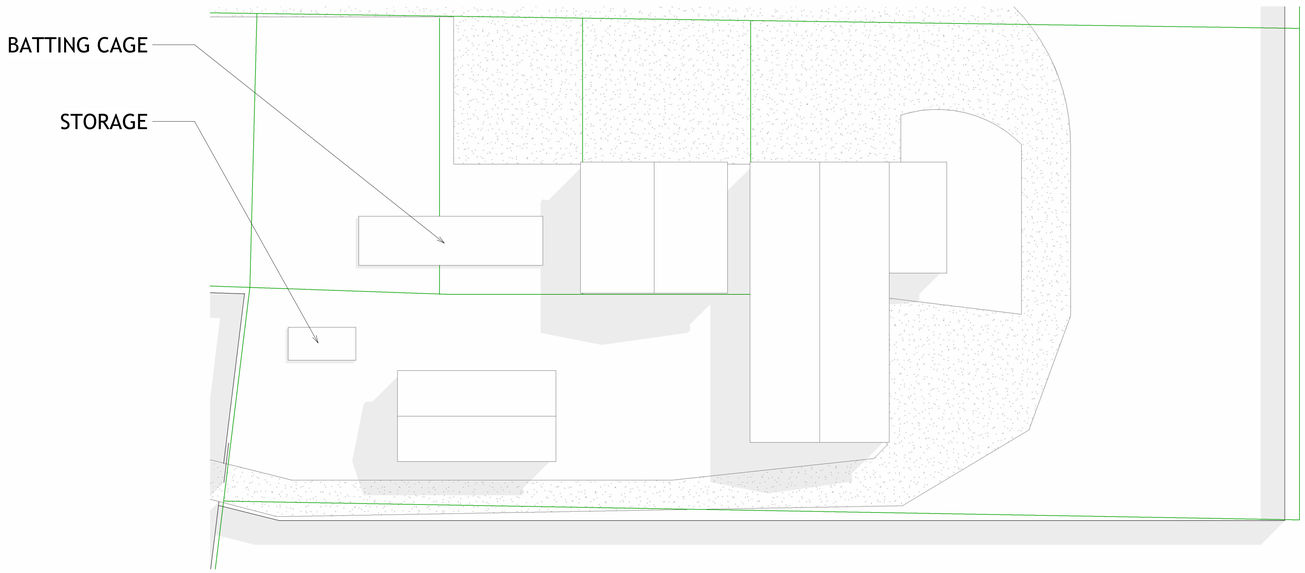

1 First Floor Architectural Plan
1" = 20'-0"

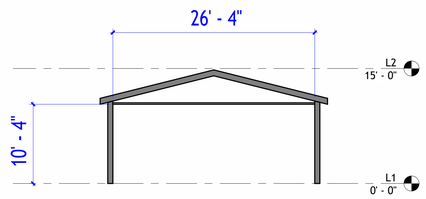

5 Section 5
1/8" = 1'-0"

ALIGN'D PROPERTIES

www.autodesk.com/revit

Consultant
Address
Address
Address
Phone

Consultant
Address
Address
Address
Phone

Consultant
Address
Address
Address
Phone

Consultant
Address
Address
Address
Phone

Consultant
Address
Address
Address
Phone

No.	Description	Date

Client Name

Project Name

ASSEMBLAGE

Project Number	Project Number
Date	Issue Date
Drawn By	Author
Checked By	Checker

A103

Scale	As indicated

4/24/2026 1:24:04 PM

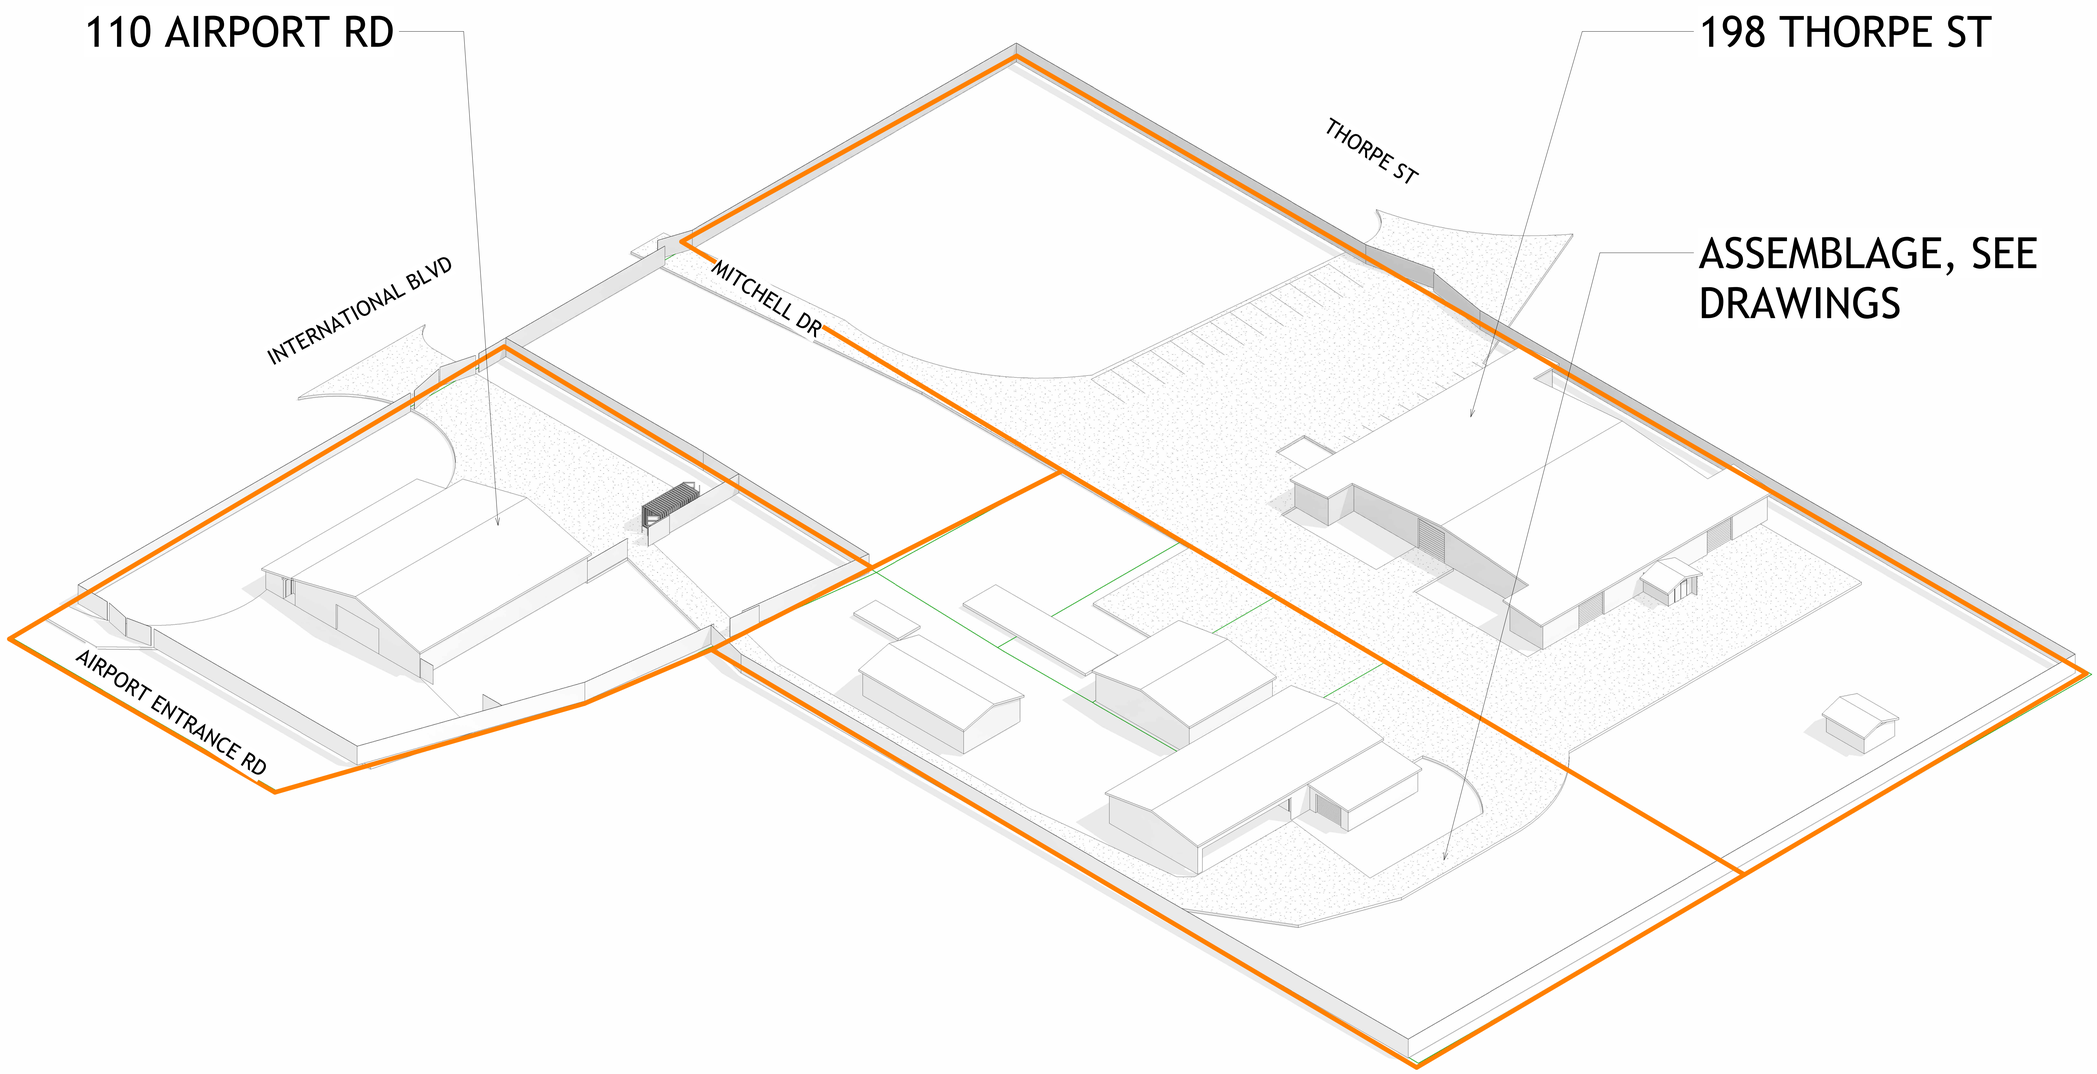

1 3D AXON

ALIGN'D PROPERTIES

www.autodesk.com/revit

Consultant
Address
Address
Address
Phone

Consultant
Address
Address
Address
Phone

Consultant
Address
Address
Address
Phone

Consultant
Address
Address
Address
Phone

Consultant
Address
Address
Address
Phone

No.	Description	Date

Client Name

Project Name

3D AXON

Project Number	Project Number
Date	Issue Date
Drawn By	Author
Checked By	Checker

A401

Scale

4/24/2026 1:24:28 PM