GENERAL NOTES

1. THIS EXISTING BUILDING HAS 7,586 SQUARE FEET PLUS PORCHES. THIS PERMIT IS FOR THE INTERIOR UPFIT OF SUITE 100 WHICH HAVE 1,490 SQUARE FEET.

2. THIS BUILDING IS TYPE V-B CONSTRUCTION, UNSPRINKLED AND UNPROTECTED.

3. THIS BUILDING IS CLASSIFIED AS BUSINESS OCCUPANCY. SUITE 100 WILL BE USED AS OFFICES.

INTERIOR UPFIT FLOOR PLAN - SUITE 100

SCALE: 1/4" = 1'-0"

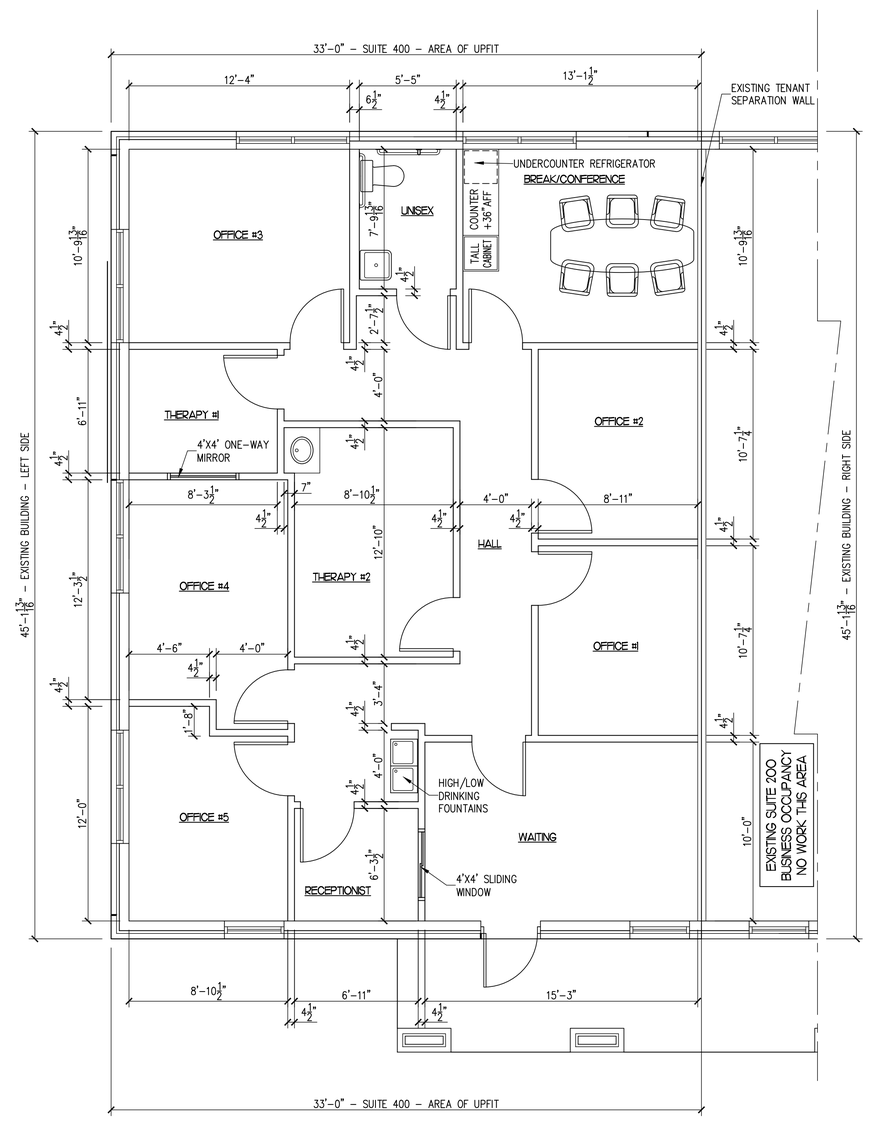

Ted Richard Brown, PLLC
Architectural Services
Post Office Box 2070, Matthews, North Carolina 28106
Telephone: (704) 330-1111

MCT GENERAL CONTRACTORS
2717 Chamber Drive
Post Office Box 337
Monroe, NC 28111
704-289-5699 - phone
704-289-5667 - fax
www.mctgeneral.com

PROPOSED INTERIOR UPFIT FOR:

Windsor Professional Center
SUITE 100

9719 NORTHEAST PARKWAY - SUITE 400
MATTHEWS, NORTH CAROLINA 28105

PRELIMINARY PLANS
NOT FOR CONSTRUCTION

Revisions	
Scale	AS NOTED
Drawn By	CTC
Checked By	TRB
Date	11/5/2019
Job No	13914

SUITE 100 UPFIT

A-1

OF ?

CHRIS HOPE/PROFESSIONAL ENGINEER/2617 ROLLING HILLS DRIVE/MONROE, NC 28110/(704) 882-1500