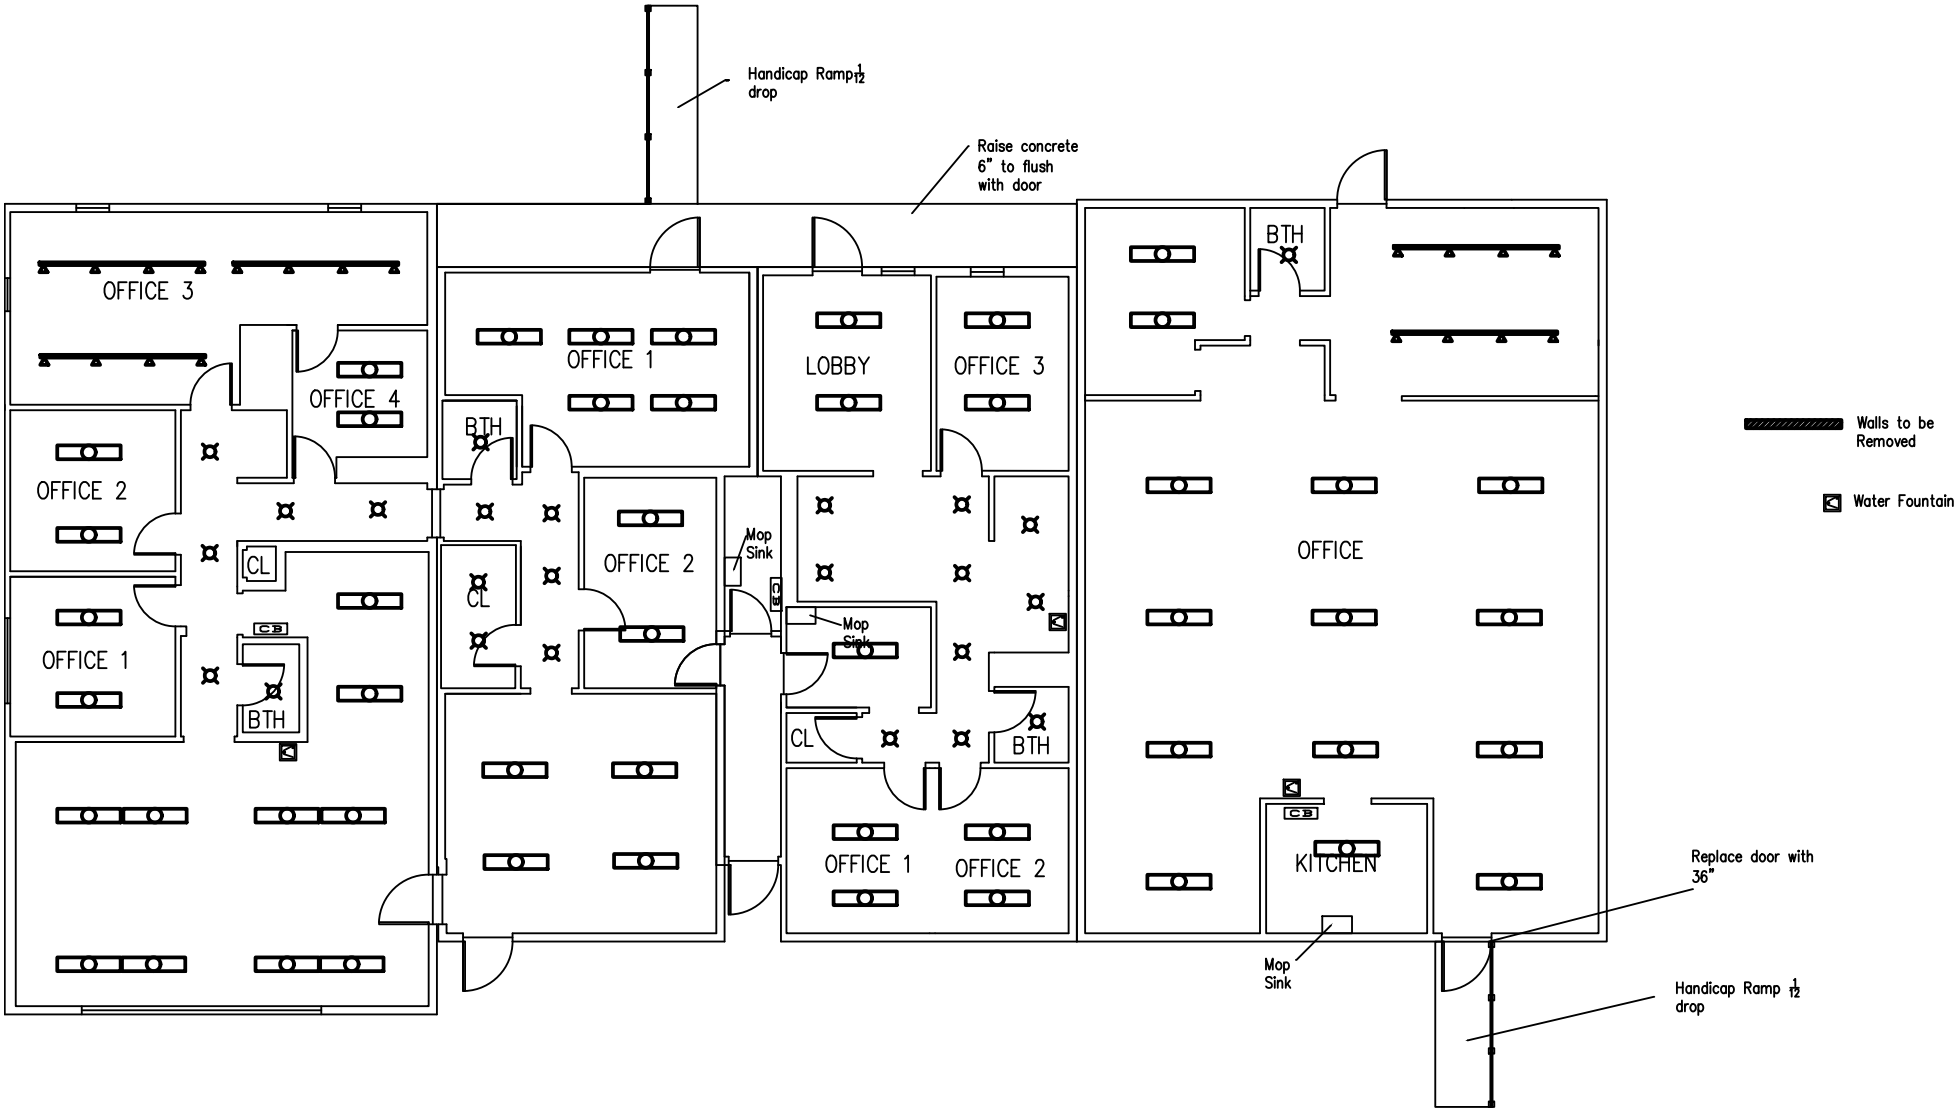
Handicap Ramp 1/12 drop
Raise concrete 6" to flush with door
OFFICE 3
OFFICE 4
OFFICE 2
OFFICE 1
CL
CB
BTH
OFFICE 1
BTH
CL
OFFICE 2
Mop Sink
CB
LOBBY
OFFICE 3
Mop Sink
CL
BTH
OFFICE 1
OFFICE 2
BTH
OFFICE
CB
KITCHEN
Mop Sink
Replace door with 36"
Handicap Ramp 1/12 drop
Walls to be Removed
Water Fountain