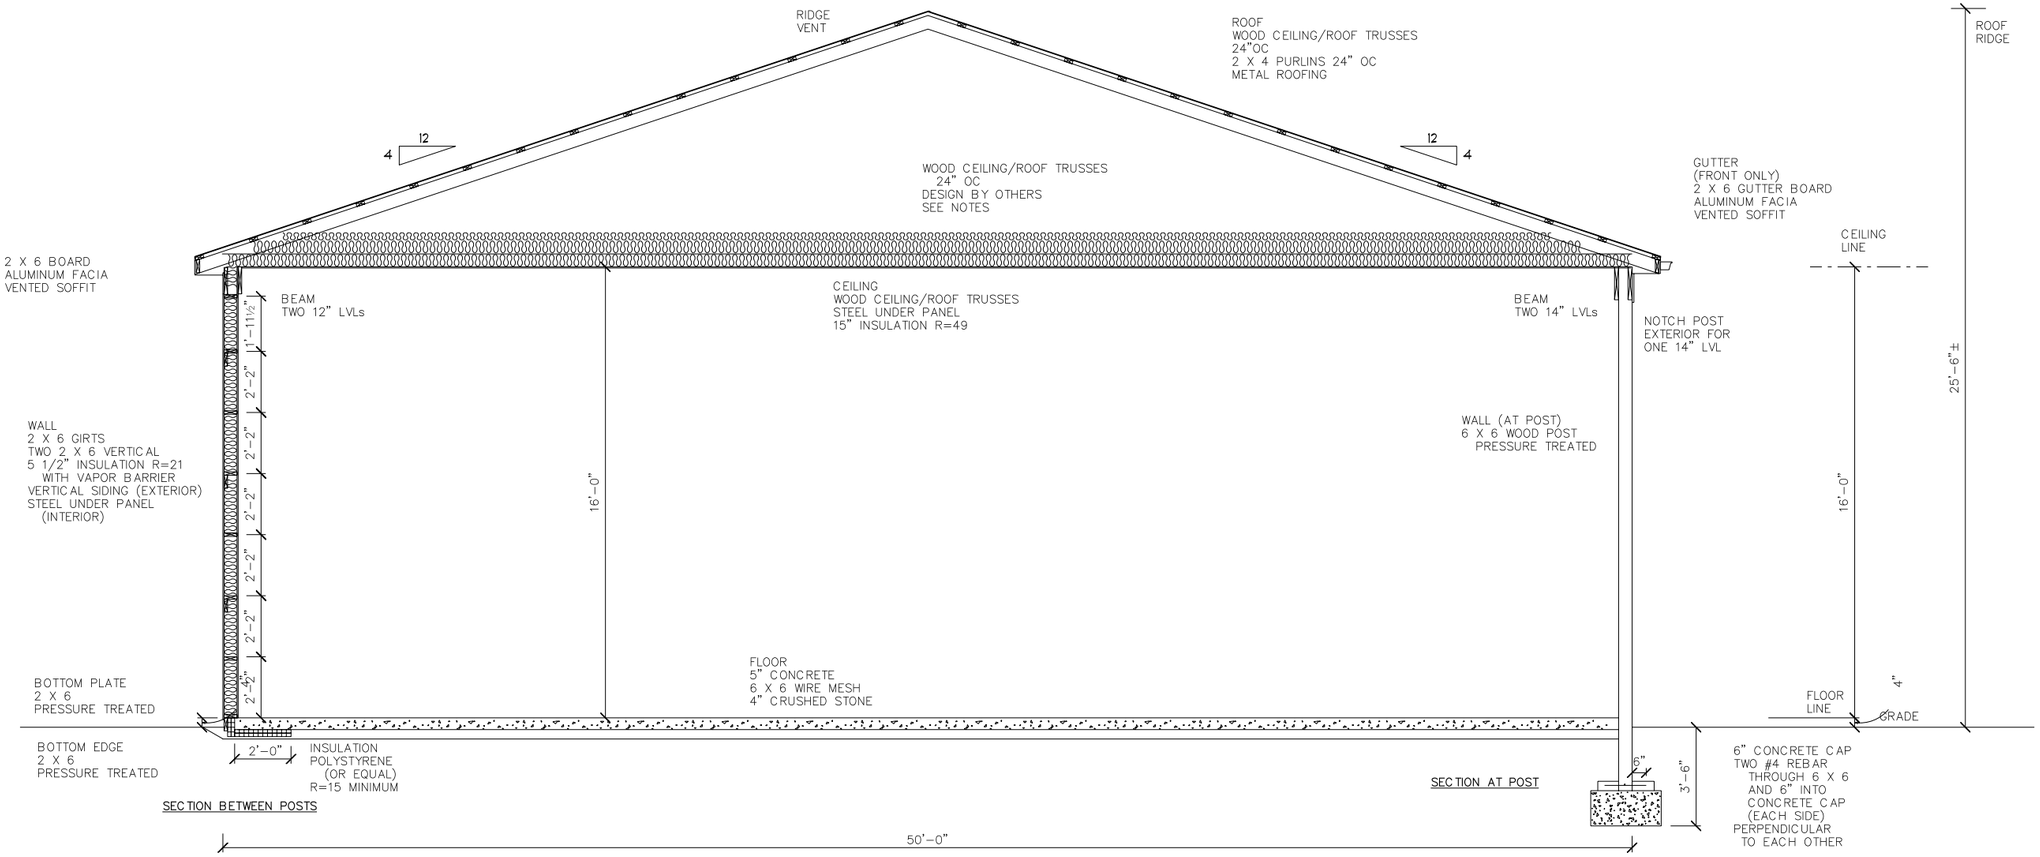


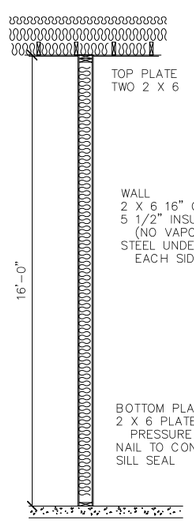


INTERIOR WALL DETAIL
SCALE 3/8" = 1'-0"

SOIL NOTE:

1. SOIL LOAD BEARING VALUE IS ASSUMED TO BE 2500 PSF

NOTES:

1. BOLT LVLs INTO 6 X 6 POSTS WITH FOUR 1/2" BOLTS THROUGH POST AND BOTH LVLs
2. 6 X 6 WOOD POSTS TO BE PRESSURE TREATED BELOW GRADE TO 2'-0" ABOVE GRADE
3. LVLS TO BE LP SOUTHERN PINE 3100 Fb-2.0E (OR EQUAL)
4. EACH TRUSS TO BE TIED TO BUILDING WALL WITH HURRICANE STRAPPING
5. 6 X 6 POSTS TO BE DF#3, SPF#3, OR BETTER
6. WALL HEIGHT IS 16'-0" EXCEPT IN CENTER OF BUILDING WHERE IT IS 18'-0"

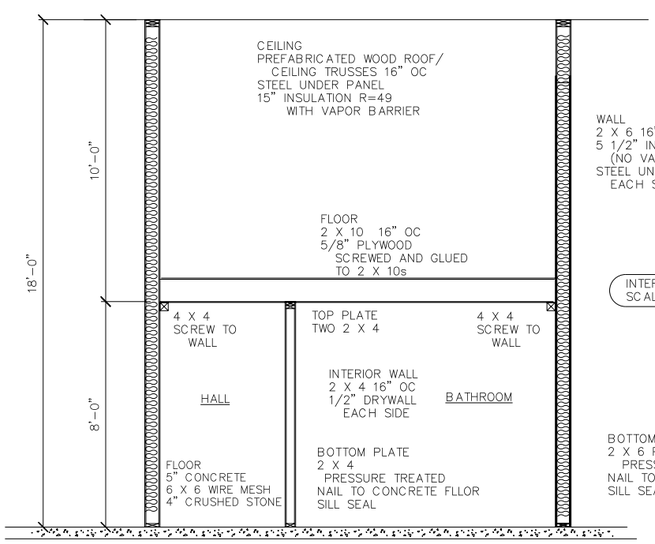


INTERIOR 8'-0" WALL DETAIL
SCALE 3/8" = 1'-0"

NOTES:

STORAGE/GARAGE BUILDING

TYPICAL SECTION

555 POUND ROAD
TOWN OF ELMA

SCALE 3/8" = 1'-0"

DATE DECEMBER 13, 2023

DRAWN BY R. LEARY