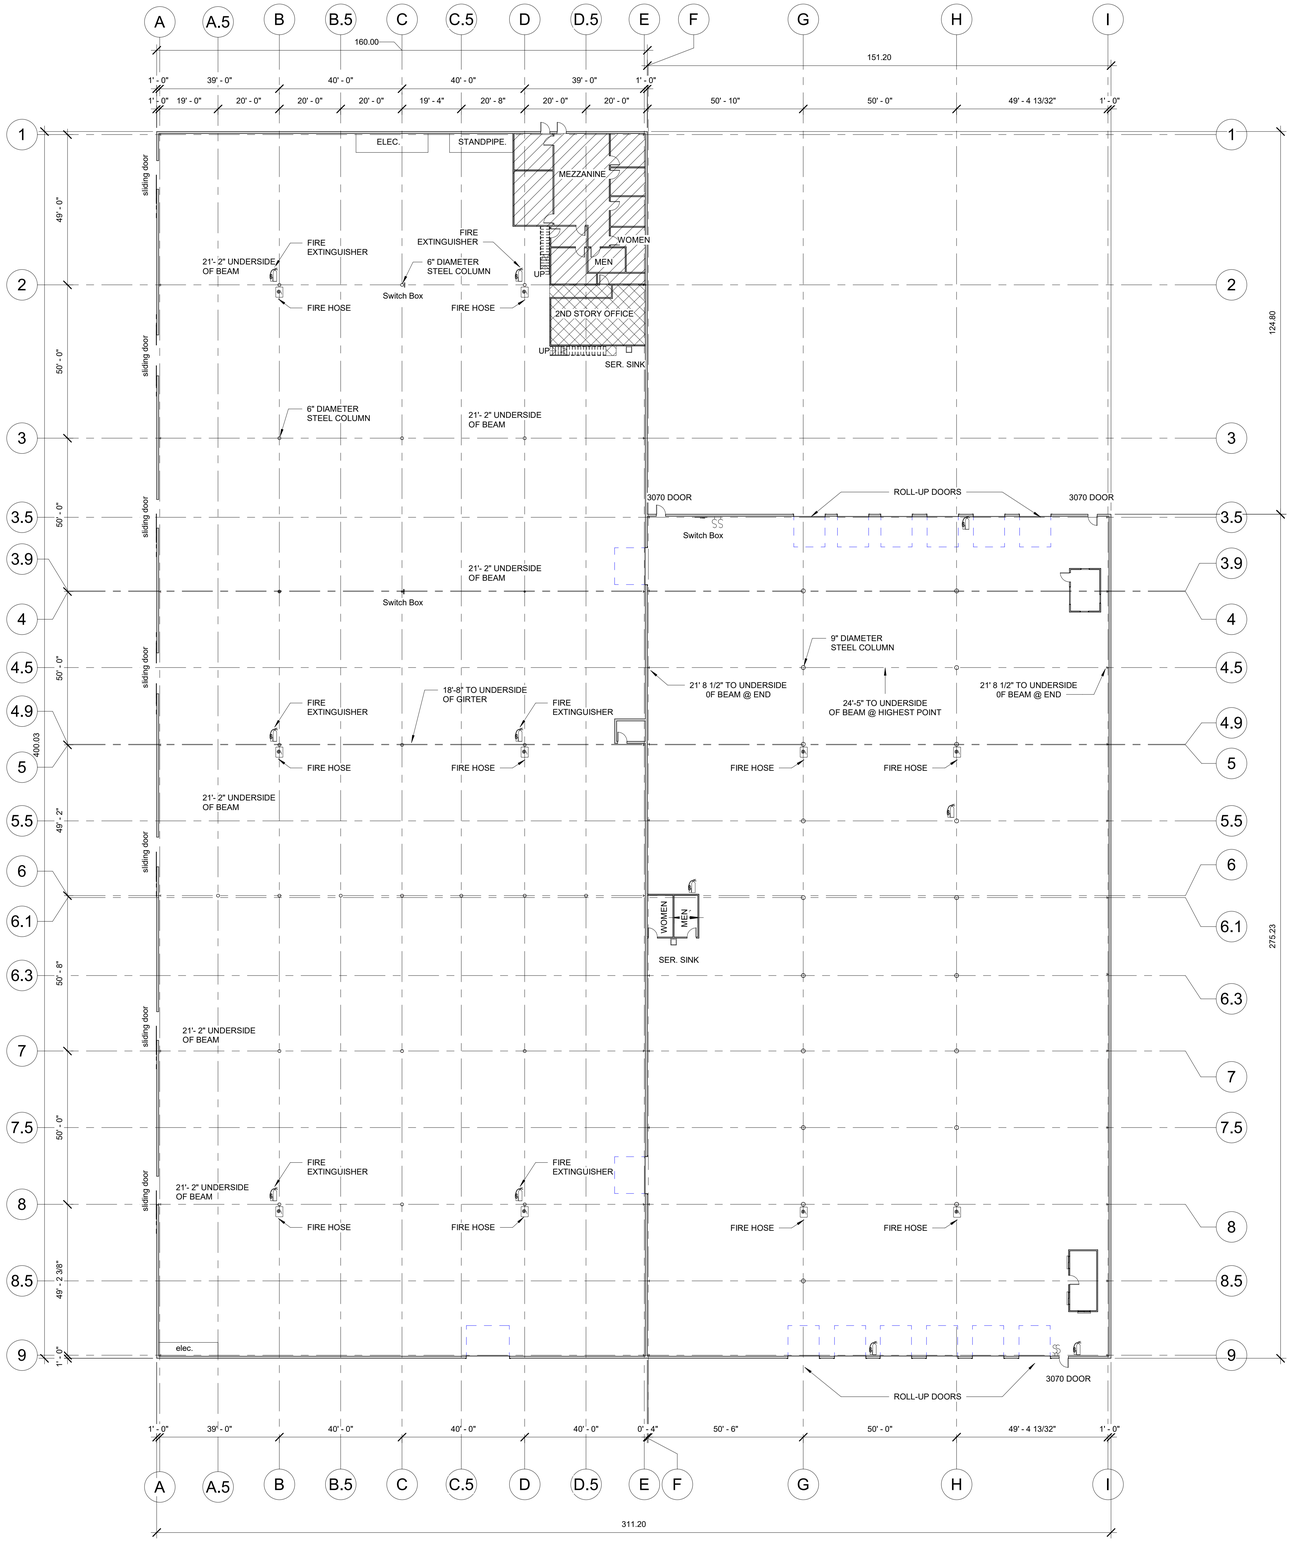

1 First Floor
1" = 20'-0"

AUTODESK.

www.autodesk.com/revit

Consultant
Address
Address
Address
Phone

Consultant
Address
Address
Address
Phone

Consultant
Address
Address
Address
Phone

Consultant
Address
Address
Address
Phone

Consultant
Address
Address
Address
Phone

No.	Description	Date

LONNIE GEGENHEIMER

715 W. PIKE

First Floor Plan

Project Number	Project Number
Date	Issue Date
Drawn By	Author
Checked By	Checker

A1

Scale 1" = 20'-0"

4/14/2022 12:58:22 PM