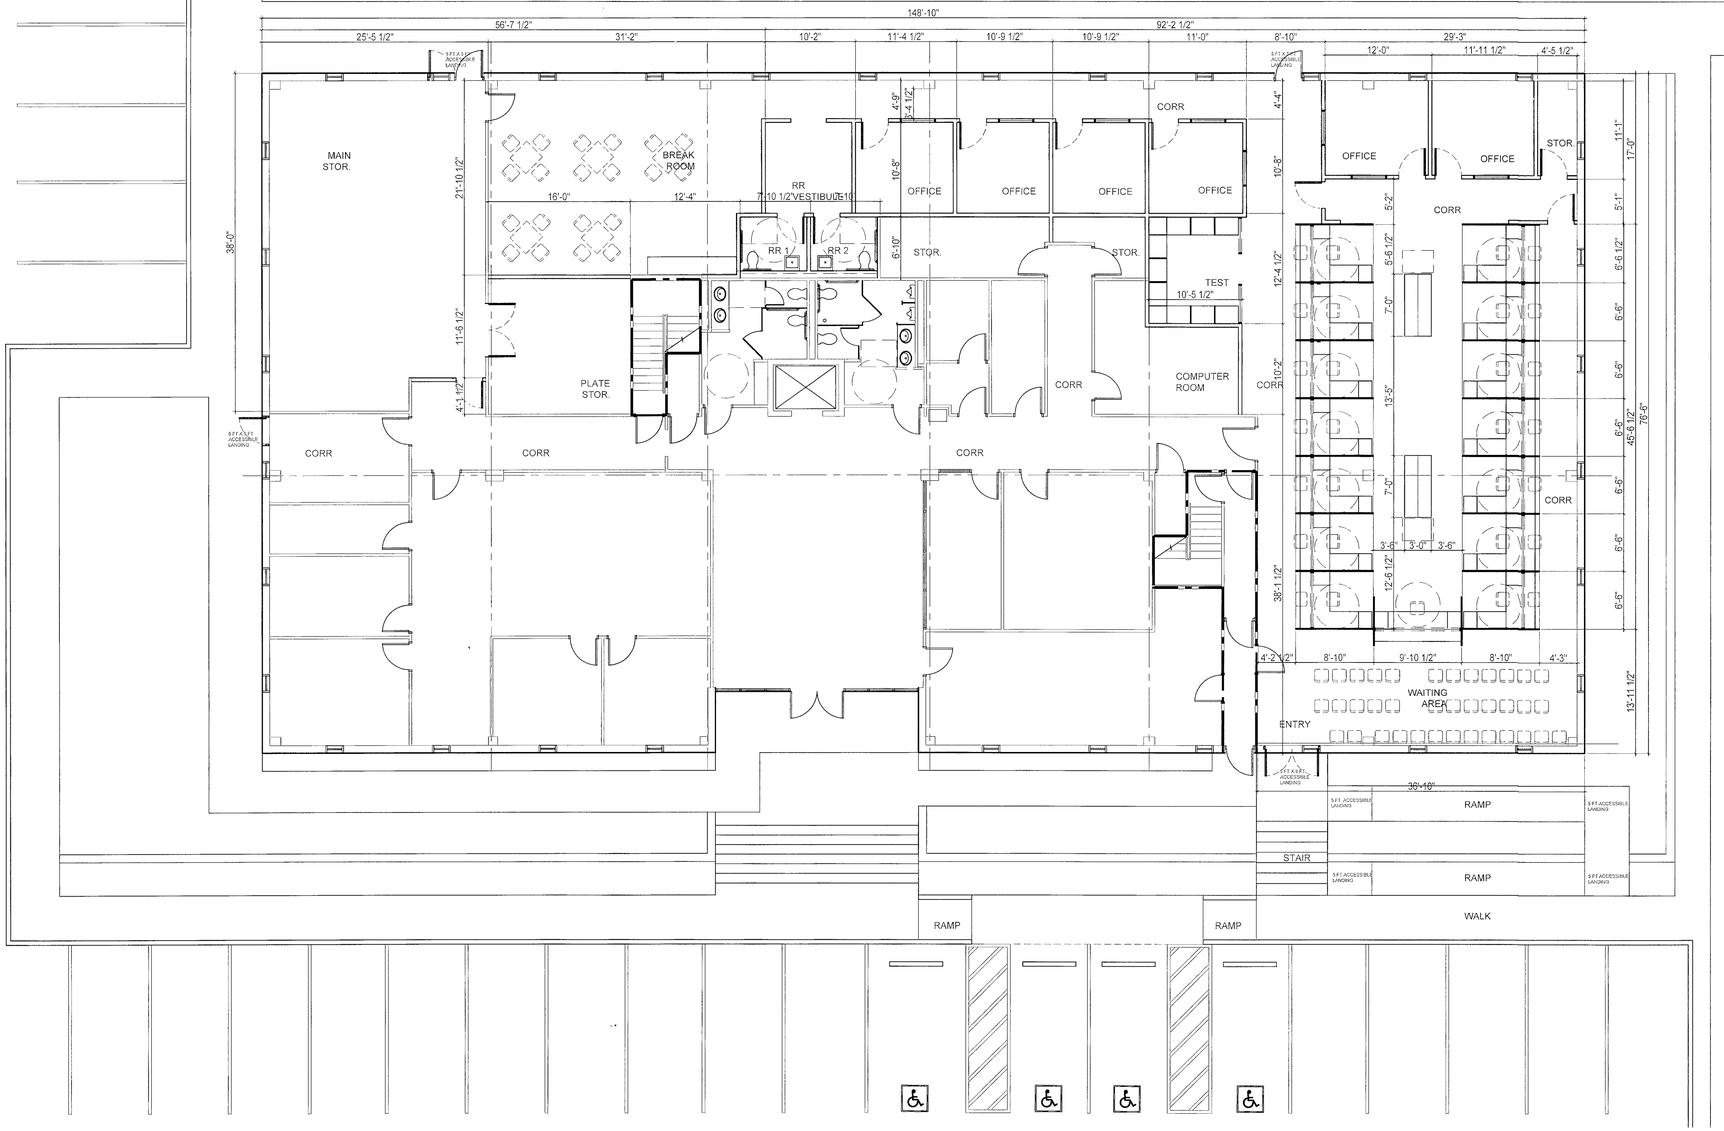

BUILDING GROUND FLOOR PLAN

SCALE: 1/8"=1'-0"

NOTES

DATE	DESCRIPTION

KEY NOTES

FLOOR PLAN SYMBOL LEGEND

- WALL
- W# — WALL REFERENCE
- FE — SURFACE MOUNTED 2A 10 BC FIRE EXTINGUISHER. TENANT TO FURNISH AND INSTALL . LOCATIONS SHOWN ARE APPROXIMATE. DO NOT PLACE IN AREAS TO BE MERCANDISED UNLESS SPECIFICALLY ORDERED TO DO SO.
- 2 / A2.0 — REFERENCE MARK, DETAIL / LOCATION
- 1 — DOOR REFERENCE
- A — WINDOW REFERENCE
- FD — FLOOR DRAIN, REF: MECH. DRAWINGS FOR COORDINATION
- 02 / A2 — BUILDING SECTION LABEL

WALL TYPES

05 / 11 / 2023

IT IS A VIOLATION OF THE LAW FOR ANY PERSON, UNLESS ACTING UNDER THE DIRECTION OF THE ARCHITECT TO ALTER AN ITEM IN ANY WAY. IF AN ITEM BEARING THE SEAL OF AN ARCHITECT IS ALTERED, THE ALTERING ARCHITECT SHALL AFFIX TO HIS ITEM THE SEAL AND NOTATION "ALTERED BY" FOLLOWED BY HIS SIGNATURE AND THE DATE OF SUCH ALTERATION, AND A SPECIFIC DESCRIPTION OF THE ALTERATION.

CONSULTING ARCHITECT:
THE LARSON GROUP
MEMBER AMERICAN INSTITUTE OF ARCHITECTS
136 EAST OLIVE STREET Shreveport, LA. 71104
(318) 465-8566 (318) 754-3550 FAX

BUILDING GROUND FLOOR PLAN
BUILDING REMODEL PROJECT
6005 FINACIAL PLAZA
SHREVEPORT LOUISIANA 71119
OWNER: THE FORTIS COMPANY

DRAWN BY	THL
CHECKED BY	THL
DATE	MAY 11, 2023
JOB NUMBER	2023.44
SHEET NAME	PARTIAL BUILDING FLOOR PLAN
SHEET NUMBER	A2.1