SOUTH CAROLINA PROFESSIONAL ENGINEER No.41456 MATTHEW D. COLE

06/24/2024

SOUTH CAROLINA ROOSIEN & ASSOCIATES No. 7318 CERTIFICATE OF AUTHORIZATION

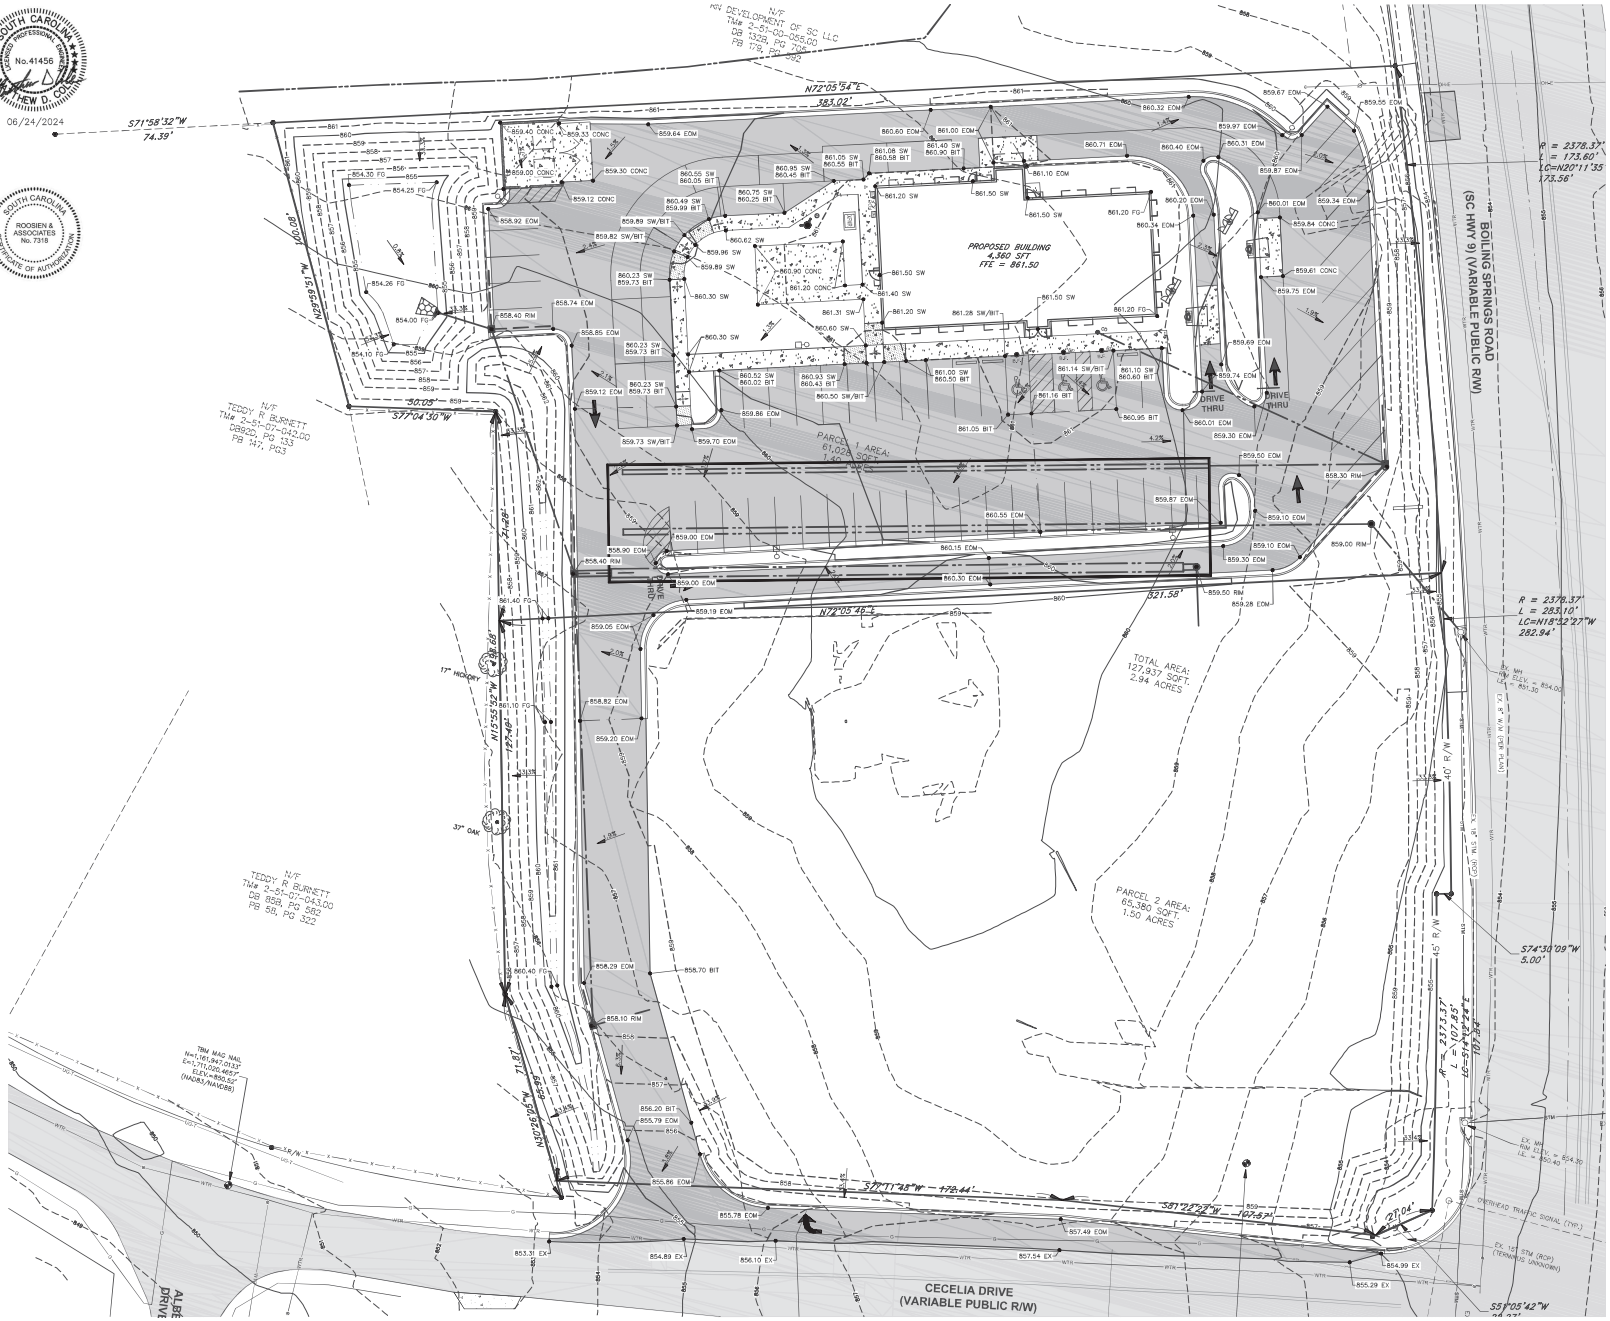

811 Know what's **below.** **Call** before you dig.

GRAPHIC SCALE

20' 0 10' 20'

(IN FEET)

1 inch = 20 ft.

LEGEND

860	EXISTING MAJOR CONTOUR
861	EXISTING MINOR CONTOUR
860	PROPOSED MAJOR CONTOUR
861	PROPOSED MINOR CONTOUR
	PROPOSED BIT. PAVEMENT
	PROPOSED CONC.
	PROPOSED STORM SEWER
	DRAINAGE ARROW
860.00	PROPOSED SPOT ELEVATION
	GRADE BREAK LINE
	SIDEWALK RAMP W/ LANDINGS AT EACH END

NOTE:
CONTRACTOR OR OWNER TO OBTAIN PERMISSION FOR ANY OFFSITE WORK

REVISIONS	
MAY 3, 2024	PER SCDOT COMMENTS
JUNE 4, 2024	PER SSSD COMMENTS
AUGUST 29, 2024	PER COUNTY COMMENTS
DECEMBER 19, 2023	PER COUNTY COMMENTS
JANUARY 3, 2024	PER COUNTY COMMENTS
MARCH 15, 2224	PER COUNTY COMMENTS

DRAWN BY: YS
APPROVED BY:MDC
DATE: NOVEMBER 16, 2023
SCALE: 1"=20'

Roosien & Associates SURVEYING AND ENGINEERING
SC FIRM NO. 7318
8500 KALAMAZOO AVE. NE
GRAND RAPIDS, MI 49525
TELE. (616) 361-9195

SITE GRADING PLAN
CULVER'S - BOILING SPRINGS
2201 BOILING SPRINGS ROAD
SPARTANBURG COUNTY, SC 29316

CLIENT:
ODW MANAGEMENT LLC
3993 S CASTOR RD
BRECKENRIDGE, MI 48615
(864) 304-6494

PROJECT NO.
230888

C-104