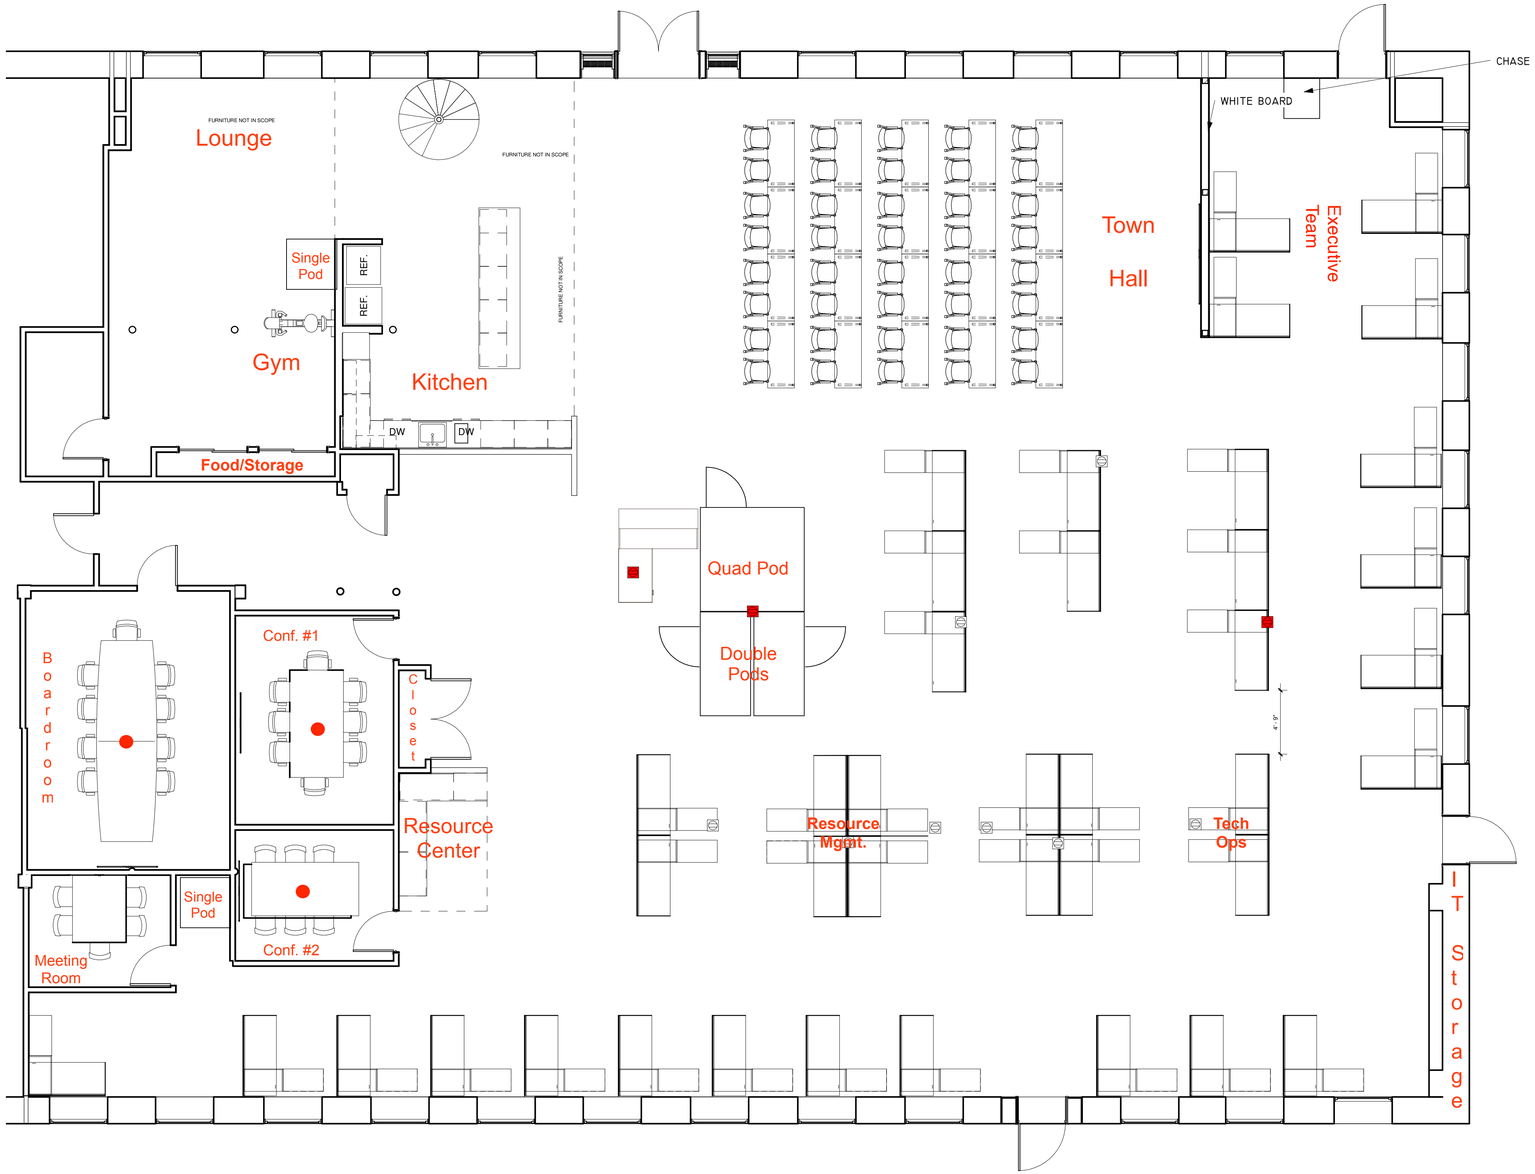

1 FIRST FLR - NEW FURNITURE PLAN
3/16" = 1'-0"

APPROVED BY:

/ /

THIS DRAWING IS CONFIDENTIAL

ADDITIONALLY, ALL IMAGES, WRITTEN INFORMATION, AND CREATIVE DIRECTION DEPICTED ON THIS PAGE IS THE SOLE PROPERTY OF INFINITY GROUP.

REPRODUCTION AND/ OR DISEMMINATION OF THE INTELLECTUAL PROPERTY DESCRIBED ABOVE IS STRICTLY PROHIBITED, UNLESS WRITTEN CONSENT IS PROVIDED BY INFINITY GROUP.

PLAN NORTH

infinitygroup
20 CHURCH STREET
HARTFORD, CONN. 06103
(860)726-9384
WWW.INFINITYGROUPUS.COM

2 Tunxis Rd # 112, Tariffville, CT

REVISIONS:

No.	Description	Date

2925 - 02.00 - Construction

PROJECT NO: 2925 - 02.00

Unnamed

003

DRAFT: **NOT FOR CONSTRUCTION**

DRAWN BY: Author

SCALE: 3/16" = 1'-0"

DATE: **2/5/2020 3:50:58 PM**