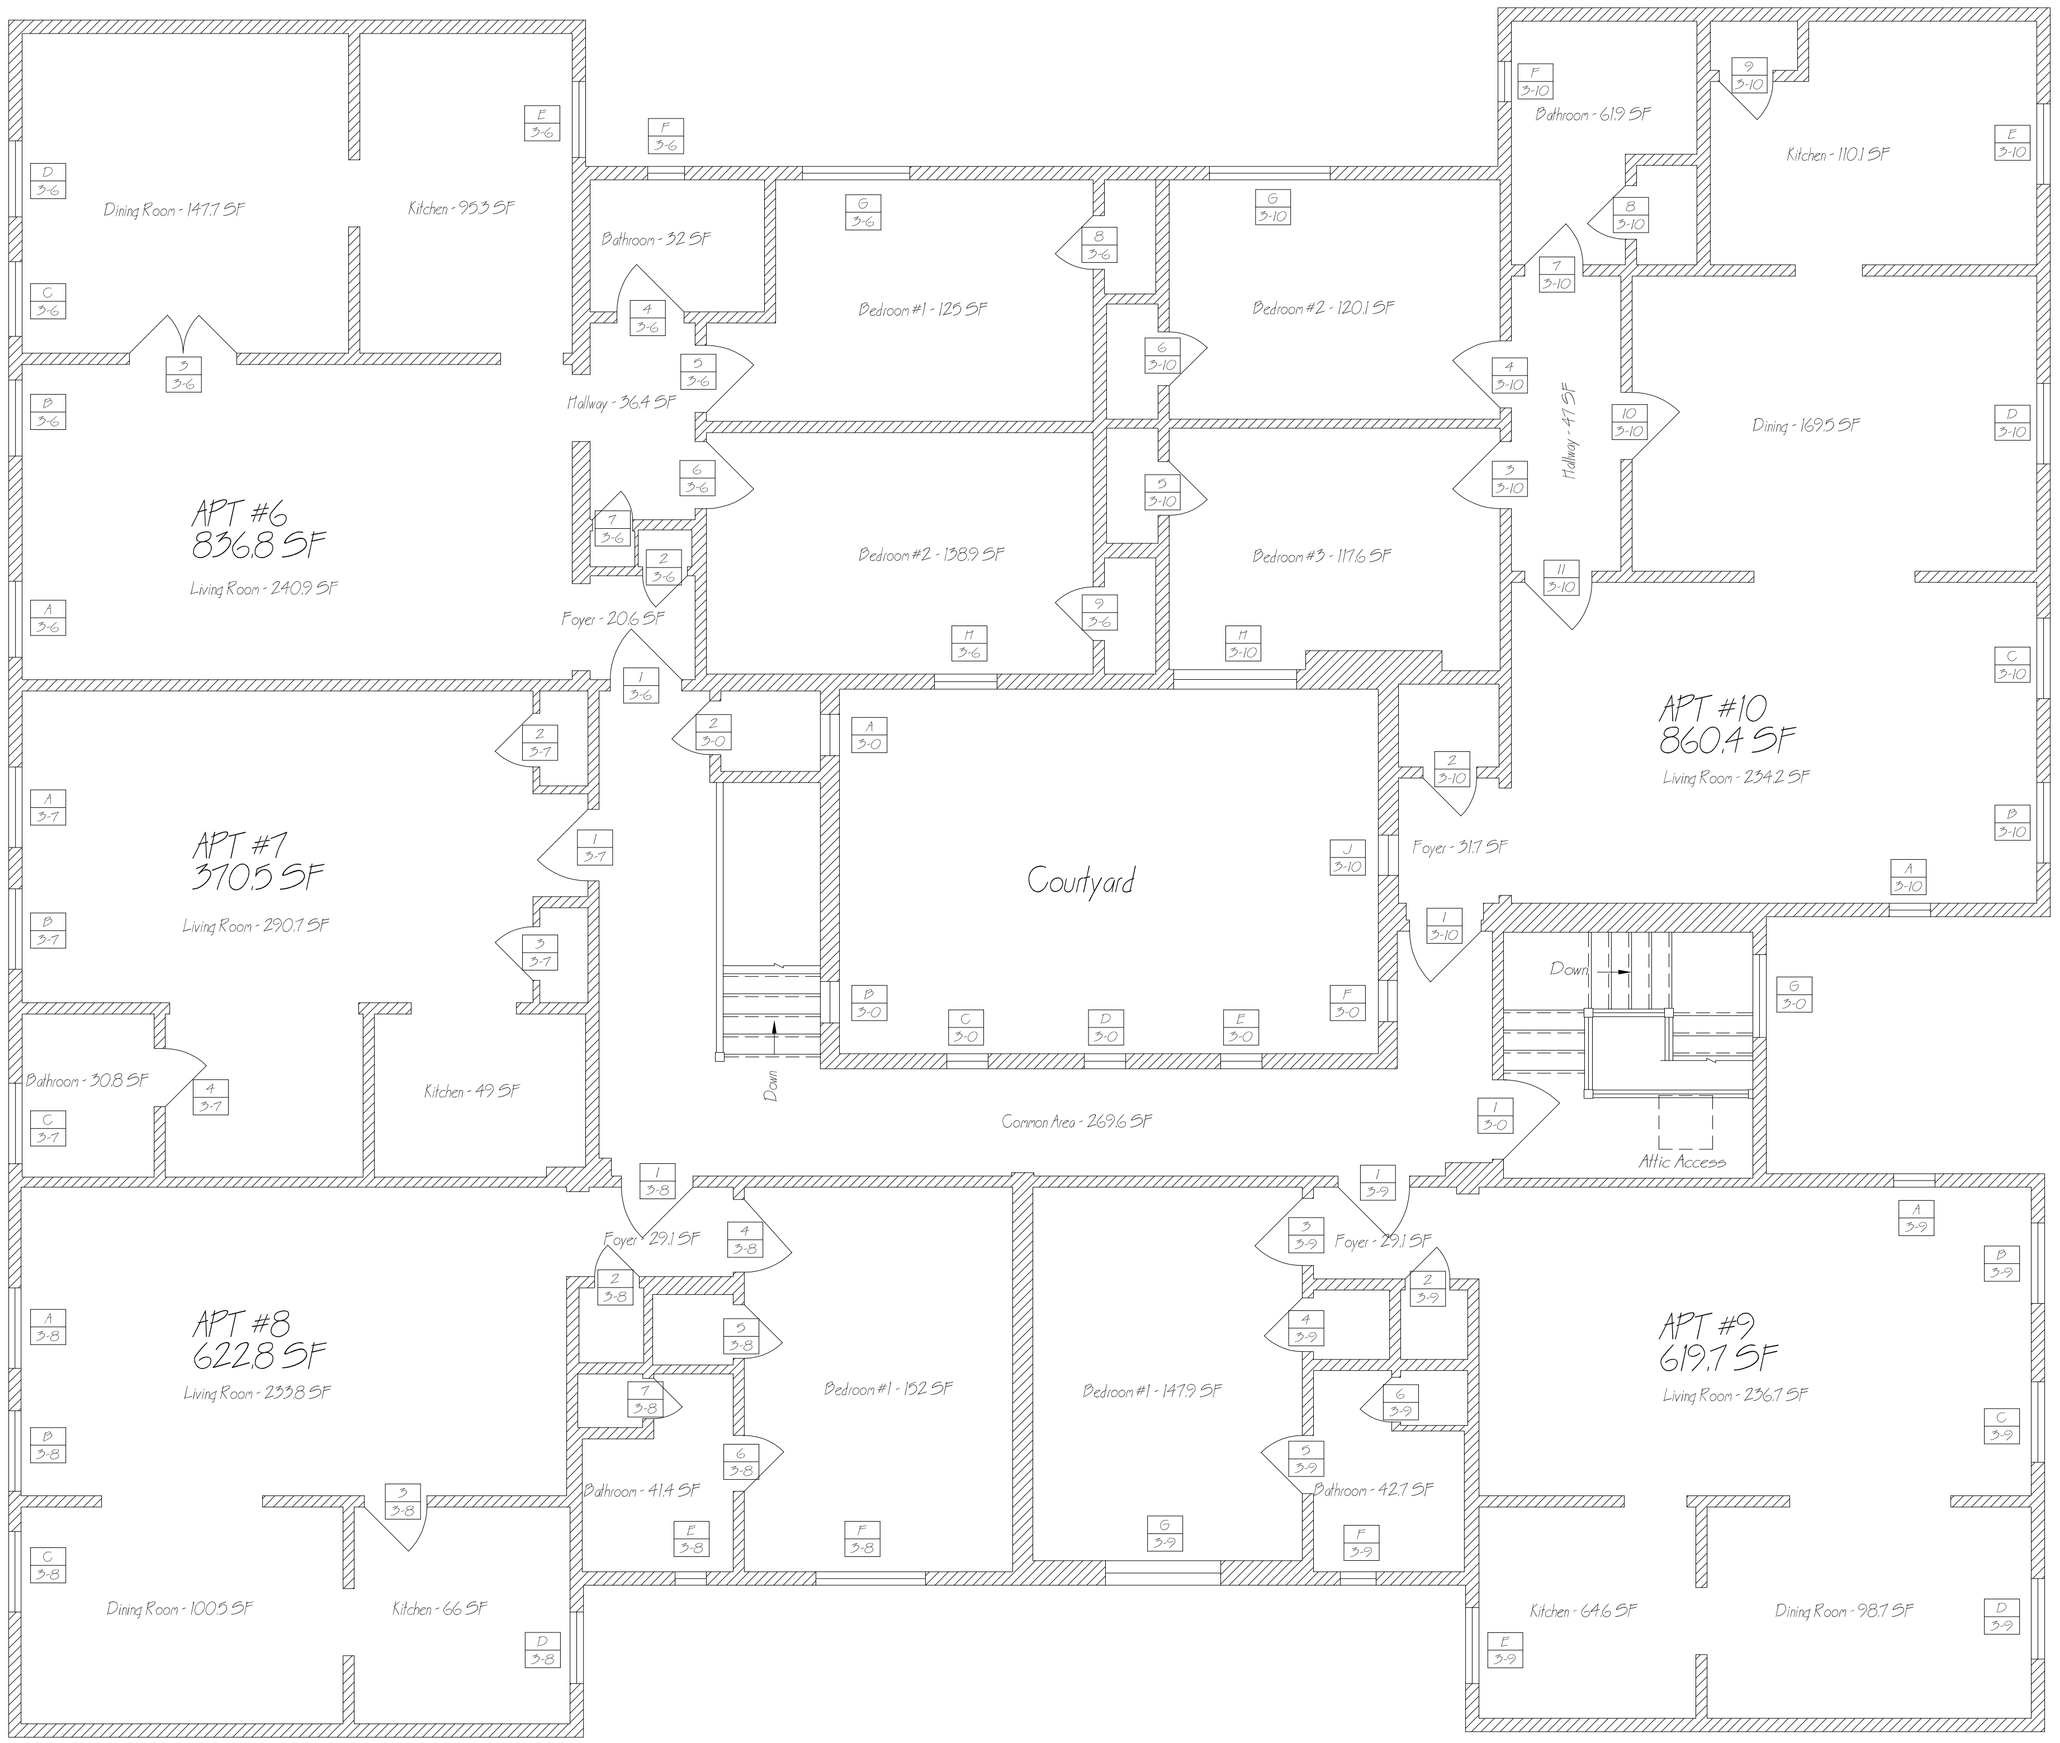


| NO. | REVISED FOR | DATE | BY |
|---|---|---|---|
| | | | |

| NO. | REVISED FOR | DATE | BY |
|---|---|---|---|
| A | Customer Approval | 09/01/2017 | SN |

DRAWN BY: S.Newman
DATE: 2/24/2017
CHECKED BY: -
APPROVED BY: A.Grogan

Crogan Engineering Architectural Design
Professional Engineering Services
9206 Mount Hope Road, Lewiston, NY 14092

CUSTOMER: Arista Commercial Brokerage
Niagara Falls NY

SHEET TITLE: 531 3rd Street 3rd Floor Plan

PROJECT NO.: 531 3rd Street
SCALE: 1/4" = 1'-0"
DRAWING NO.: 3
SHEET: 3 of 4