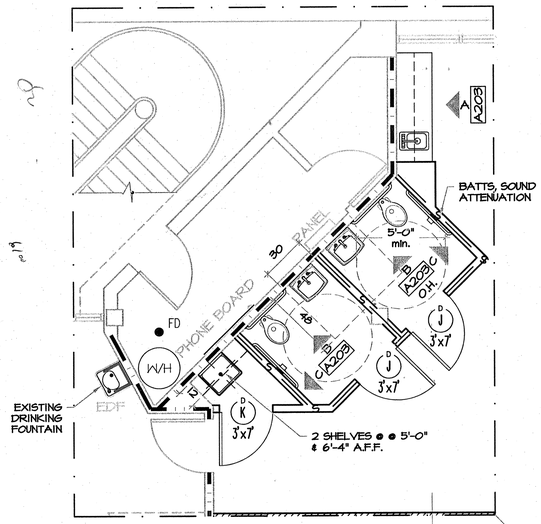

1. TOILET ENLARGEMENT

1/4"=1'-0"

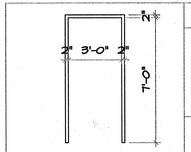

VIEW UNIT — D A 3'x7'

DOOR MRK. 1 — FRM. ELEV. 2

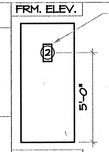

FRAME:	HOLLOW METAL
BUTTS:	3 HINGES; TA2714 4 1/2 X 4 1/2, 3, MC
LOCK SET:	CIPHER LOCK W/ BYPASS KEY
STOP:	1 DOME STOP; FS01, US26D, MC
CLOSER:	351 CPS, EAB, SA
MFG.:	WEYERHAUSER
SERIES:	FLUSH DOOR
OPN.:	6"x12" VIEW
MAT.:	SC W/ BIRCH VENEER
FINISH:	WS-1

FLUSH UNIT — D B 3'x7'

DOOR MRK. 1 — FRM. ELEV. 1

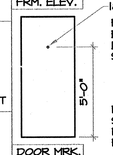

FRAME:	HOLLOW METAL
BUTTS:	3 HINGES; TA2714 4 1/2 X 4 1/2, 3, MC
LOCK SET:	CIPHER LOCK W/ BYPASS KEY
STOP:	1 DOME STOP; FS01, US26D, MC
MFG.:	WEYERHAUSER
SERIES:	FLUSH DOOR
MAT.:	SC W/ BIRCH VENEER
FINISH:	WS-1

FLUSH UNIT — D C 3'x7'

DOOR MRK. 2 — FRM. ELEV. 1

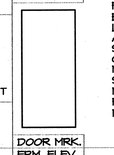

FRAME:	HOLLOW METAL
BUTTS:	3 HINGES; TA2714 4 1/2 X 4 1/2, 3, MC
LOCK SET:	CIPHER LOCK W/ ELECTRONIC STRIKE RELEASE
ASTRAGAL:	LOCK GUARD ON VESTIBULE DOOR SIDE
STOP:	1 DOME STOP; FS01, US26D, MC
CLOSER:	351 CPS, EAB, SA
MFG.:	WEYERHAUSER
SERIES:	FLUSH DOOR
MAT.:	SC W/ BIRCH VENEER
FINISH:	WS-1
NOTE:	SEE 2003 IBC SECTION 1008.1.3.4 & NFPA 101 Section 7.2.1.6.2 FOR CONTROLED ACCESS & ACCESS COMPONENT REQUIRMENTS.

FLUSH UNIT — D D 3'x7'

DOOR MRK. 3 — FRM. ELEV. 2

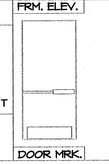

FRAME:	HOLLOW METAL
BUTTS:	3 HINGES; TA2714 4 1/2 X 4 1/2, 3, MC
LOCK SET:	CYL. CORE; 7300-B, 260, SA
ASTRAGAL:	LOCK GUARD ON COMMON AREA DOOR SIDE
STOP:	1 DOME STOP; FS01, US26D, MC
CLOSER:	351 CPS, EAB, SA
PANIC:	PANIC HARDWARE
MFG.:	WEYERHAUSER
SERIES:	FLUSH DOOR
MAT.:	SC W/ BIRCH VENEER
FINISH:	WS-1

FRAMES

GLASS SCHEDULE

① MATCH EXISTING STORE FRONT GLAZING & MEET CPSC 16 CLASS 11 GLAZING STANDARDS

② ¼" CLEAR GLAZING & MEET CPSC 16 CLASS 1 GLAZING STANDARDS

FLUSH UNIT — D E 3'x7'

DOOR MRK. 1 — FRM. ELEV. 1

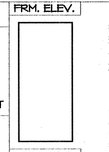

FRAME:	HOLLOW METAL
BUTTS:	3 HINGES; TA2714 4 1/2 X 4 1/2, 3, MC
CYL. CORE:	7300-B, 260, SA
ASTRAGAL:	LOCK GUARD ON COMMON AREA DOOR SIDE
STOP:	1 DOME STOP; FS01, US26D, MC
MFG.:	WEYERHAUSER
SERIES:	FLUSH DOOR
MAT.:	SC W/ BIRCH VENEER
FINISH:	WS-1

FLUSH UNIT — D F 3'x7'

DOOR MRK. 1 — FRM. ELEV. 1

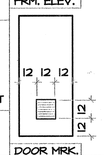

FRAME:	HOLLOW METAL
BUTTS:	3 HINGES; TA2714 4 1/2 X 4 1/2, 3, MC
LOCK SET:	CIPHER LOCK W/ BYPASS KEY
STOP:	1 DOME STOP; FS01, US26D, MC
CLOSER:	351 CPS, EAB, SA
MFG.:	WEYERHAUSER
SERIES:	FLUSH DOOR
MAT.:	SC W/ BIRCH VENEER
OPN.:	12"x12" LOUVER
FINISH:	WS-1

DUTCH UNIT — D G 3'x7'

DOOR MRK. 1 — FRM. ELEV. 1

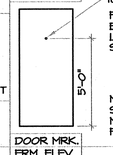

FRAME:	HOLLOW METAL
BUTTS:	3 HINGES; TA2714 4 1/2 X 4 1/2, 3, MC
LOCK SET:	CYL. CORE; 7300-B, 260, SA
STOP:	1 DOME STOP; FS01, US26D, MC
MFG.:	WEYERHAUSER
SERIES:	FLUSH DOOR
MAT.:	SC W/ BIRCH VENEER
FINISH:	WS-1

STORE FRONT — D H 6'x7'

DOOR MRK. 3 — FRM. ELEV. 3

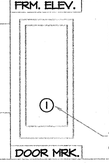

FRAME:	ALUMINUM
BUTTS:	EXISTING
LOCK SET:	CYL. CORE; 7300-B, 260, SA

PAIR OF EXISTING STORE FRON DOORS INTO THE PROPOSED STORAGE AREA. DOORS SHOULD HAVE HEAD & FOOT BOLTS FOR THE INACTIVE LEAF, CLOSERS, & PUSH BARS.

VERIFY THAT DOOR GLAZING & SURROUND SIDE GLAZING MEETS THIS STANDARD.

FLUSH UNIT — D J 3'x7'

DOOR MRK. 1 — FRM. ELEV. 1

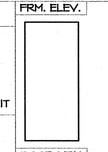

FRAME:	HOLLOW METAL
BUTTS:	3 HINGES; TA2714 4 1/2 X 4 1/2, 3, MC
LATCH:	INTERIOR THUMB LATCH
PULL:	HEWI NYLON PULL No. 908.01.899 / BLACK
STOP:	1 DOME STOP; FS01, US26D, MC
MFG.:	WEYERHAUSER
SERIES:	FLUSH DOOR
MAT.:	SC W/ BIRCH VENEER
FINISH:	WS-1
GENERAL NOTES:	♂ "MEN" SIGN BY G.C. ♀ "WOMEN" SIGN BY G.C.

FLUSH UNIT — D K 3'x7'

DOOR MRK. 1 — FRM. ELEV. 1

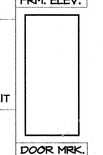

FRAME:	HOLLOW METAL
BUTTS:	3 HINGES; TA2714 4 1/2 X 4 1/2, 3, MC
LOCK:	AUTOMATIC DEAD BOLT W/ 1/2" THROW, min.
PULL:	3/4" STEEL LOOP PULL.
STOP:	1 DOME STOP; FS01, US26D, MC
MFG.:	WEYERHAUSER
SERIES:	FLUSH DOOR
MAT.:	SC W/ BIRCH VENEER
FINISH:	WS-1

WINDOW — ① — WIN. MARK

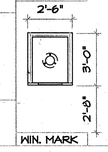

TRANSACTION WINDOW AS MANUFACTURED BY PACIFIC BULLETPROOF Co. or APPROVED EQUAL
4035 LEAVERTON COURT
ANAHEIM, CA 92807
V. 714 6305447
www.pacificbulletproof.com

PROVIDE LEVEL 1 SECURITY / PASS THROUGH / SHIELDED OPENING FOR VOICE COMMUNICATION.

LOCKING DEVICES:

CIPHER LOCKS MUST BE "BEST ACCESS SYSTEM" OR EQUAL & MUST ACCEPT "BEST" PATENTED KEY CORES. THESE CORES ARE USED BY THE GOVERNMENT & WILL BE INSTALLED UPON THEIR ACCEPTANCE OF THE SPACE.

WS-1:

MATCH EXISTING DOOR FINISH INCLUDING STAIN & CLEAR COATING APPLICATION.

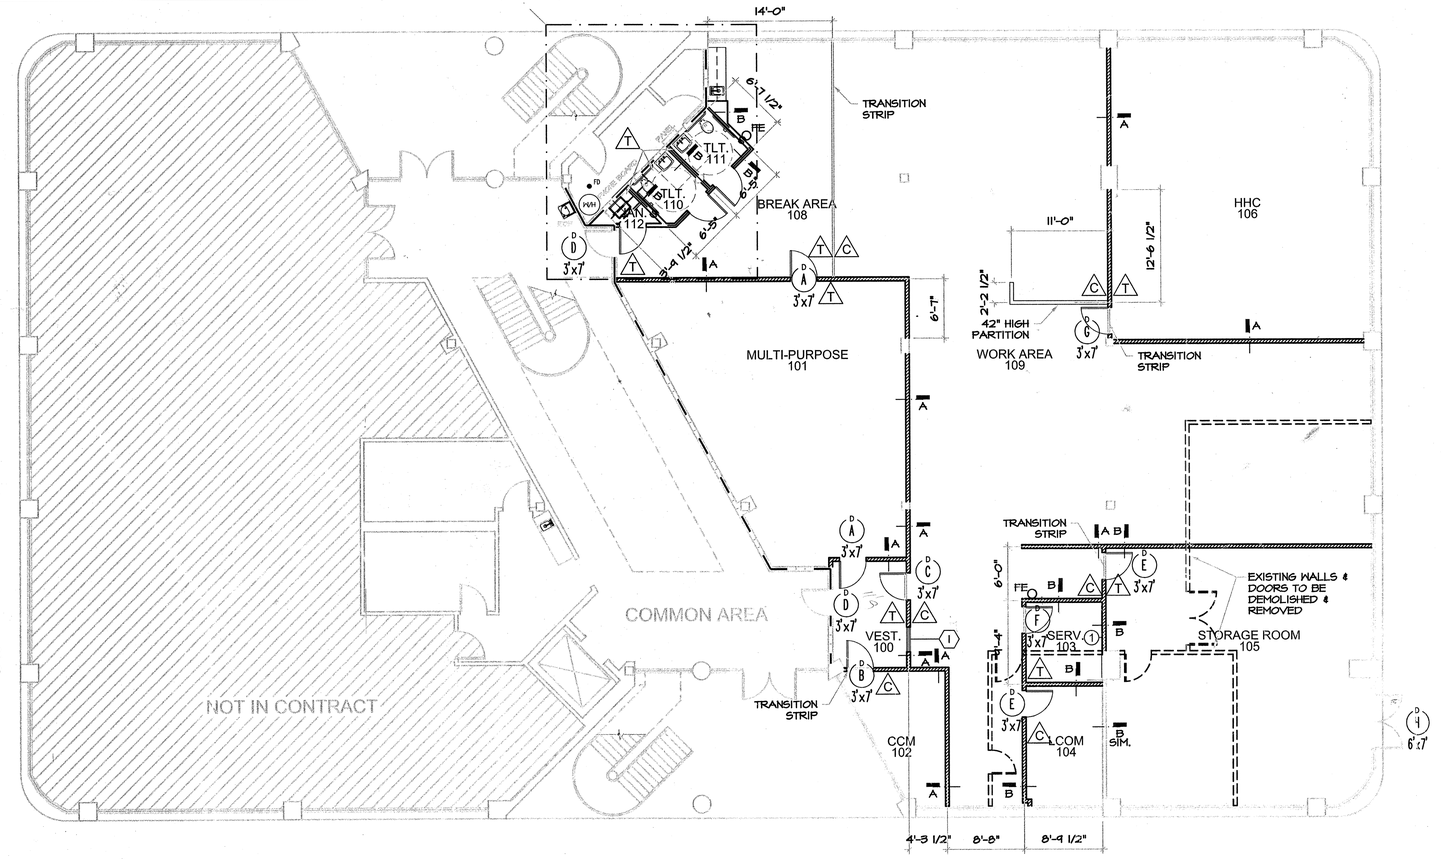

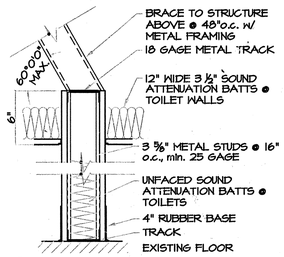

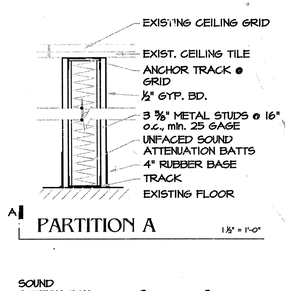

SOUND ATTENUATION BATTS — S — S —

FIRE EXTINGUISHER — FE

LEGEND

	EXIST. EXTERIOR & INTERIOR WALLS
	INTERIOR WALL
Ex	EXISTING DOOR
Ex	EXISTING WINDOW
D J 3'x7'	NEW DOOR

ARCHITECTURAL LEGEND

	Install slab-to-slab wall
	Install ceiling-high wall, see sections for exact wall height
	Install hollow steel or solid-core wood door in metal frame
①	Install 4' by 8' sheet of plywood horizontally
②	Install min. 30" x 30" teller's window and tray or drawer underneath in the Vestibule
③	Install 6" by 12" window in door centered 60" above finished floor (AFF)
C	MOHAWK ALADDIN SERIES CARPET TILES No. 984 "FUSION". 100% NYLON LOOP PILE CARPET W/ 11.00 STITCH PER INCH / 93 oz. LAY CARPET TILE AS PER MANUFACTURE'S PRINTED DIRECTIONS / SPECIFICATIONS USING ONLY ADHESIVES RECOMMENDED BY THE MANUFACTURER.
T	ARMSTRONG EXCECELON TILE OR APPROVED EQUAL. STANDARD SERIES IMPERIAL TEXTURE No. 51836 "SHELTER WHITE", 12"x12"x⅝". INSTALL AS PER MANUFACTURER'S PRINTED DIRECTIONS/SPECIFICATIONS W/ MANUFACTURE'S APPROVED ADHESIVES. VERIFY THAT SELECTED COLOR MATCHES TILE IN EXISTING COMMON AREA TOILETS.
WALLS & TRIM	PAINT SHALL BE FERREL CALHOON FLAT LATEX or APPROVED EQUAL AS SELECTED BY OWNER. ALL WALLS WILL RECEIVE 2 COATS OF PAINT. DOORS SHALL MATCH THE FINISH OF THE EXISTING DOORS. TRIM WILL RECEIVE AN OIL BASED SEMI GLOSS PAINT MATCHING THE EXISTING TRIM COLOR.

Labor Link 352-9898

540-7200

FLOOR PLAN

1/8"=1'-0"

ENGINEERED & ARCHITECTURAL SERVICES
Tom Pantier
2801 K
Aug. 4, 08
Gulfport, MS
STATE OF MISSISSIPPI

p r e s, p t t e
project architectural services
p.o. box 5941 / jackson, mississippi 39288
601 591 2169 theo@yahoo.com

revisions

Contact:
Tom Underwood 601 9816100

Underwood Companies
PO Box 11758 39286-1758
Jackson, MS

Atrium
6425 Lakeover Road
Jackson, Mississippi 39213-6425

Lease No. 65-048-48077

Floor Plan

34

JobNo.: 05008
Date: Aug. 4 / 08

architectural sheet no.

A 201